| STATE | PROJECT NUMBER | SHEET NO. | TOTAL SHEETS |
|---|---|---|---|
| GA. | SAM-M002-00(418) | 72 | 78 |

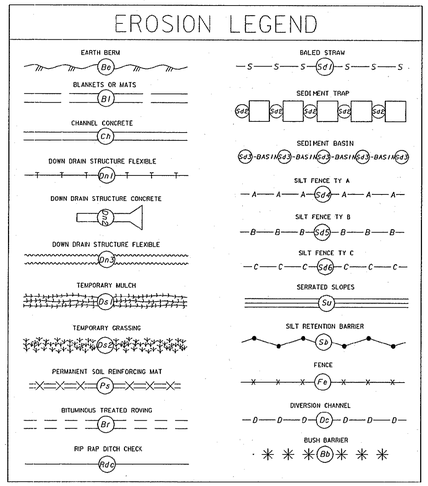


AROUND EVERY MEDIAN DRAIN

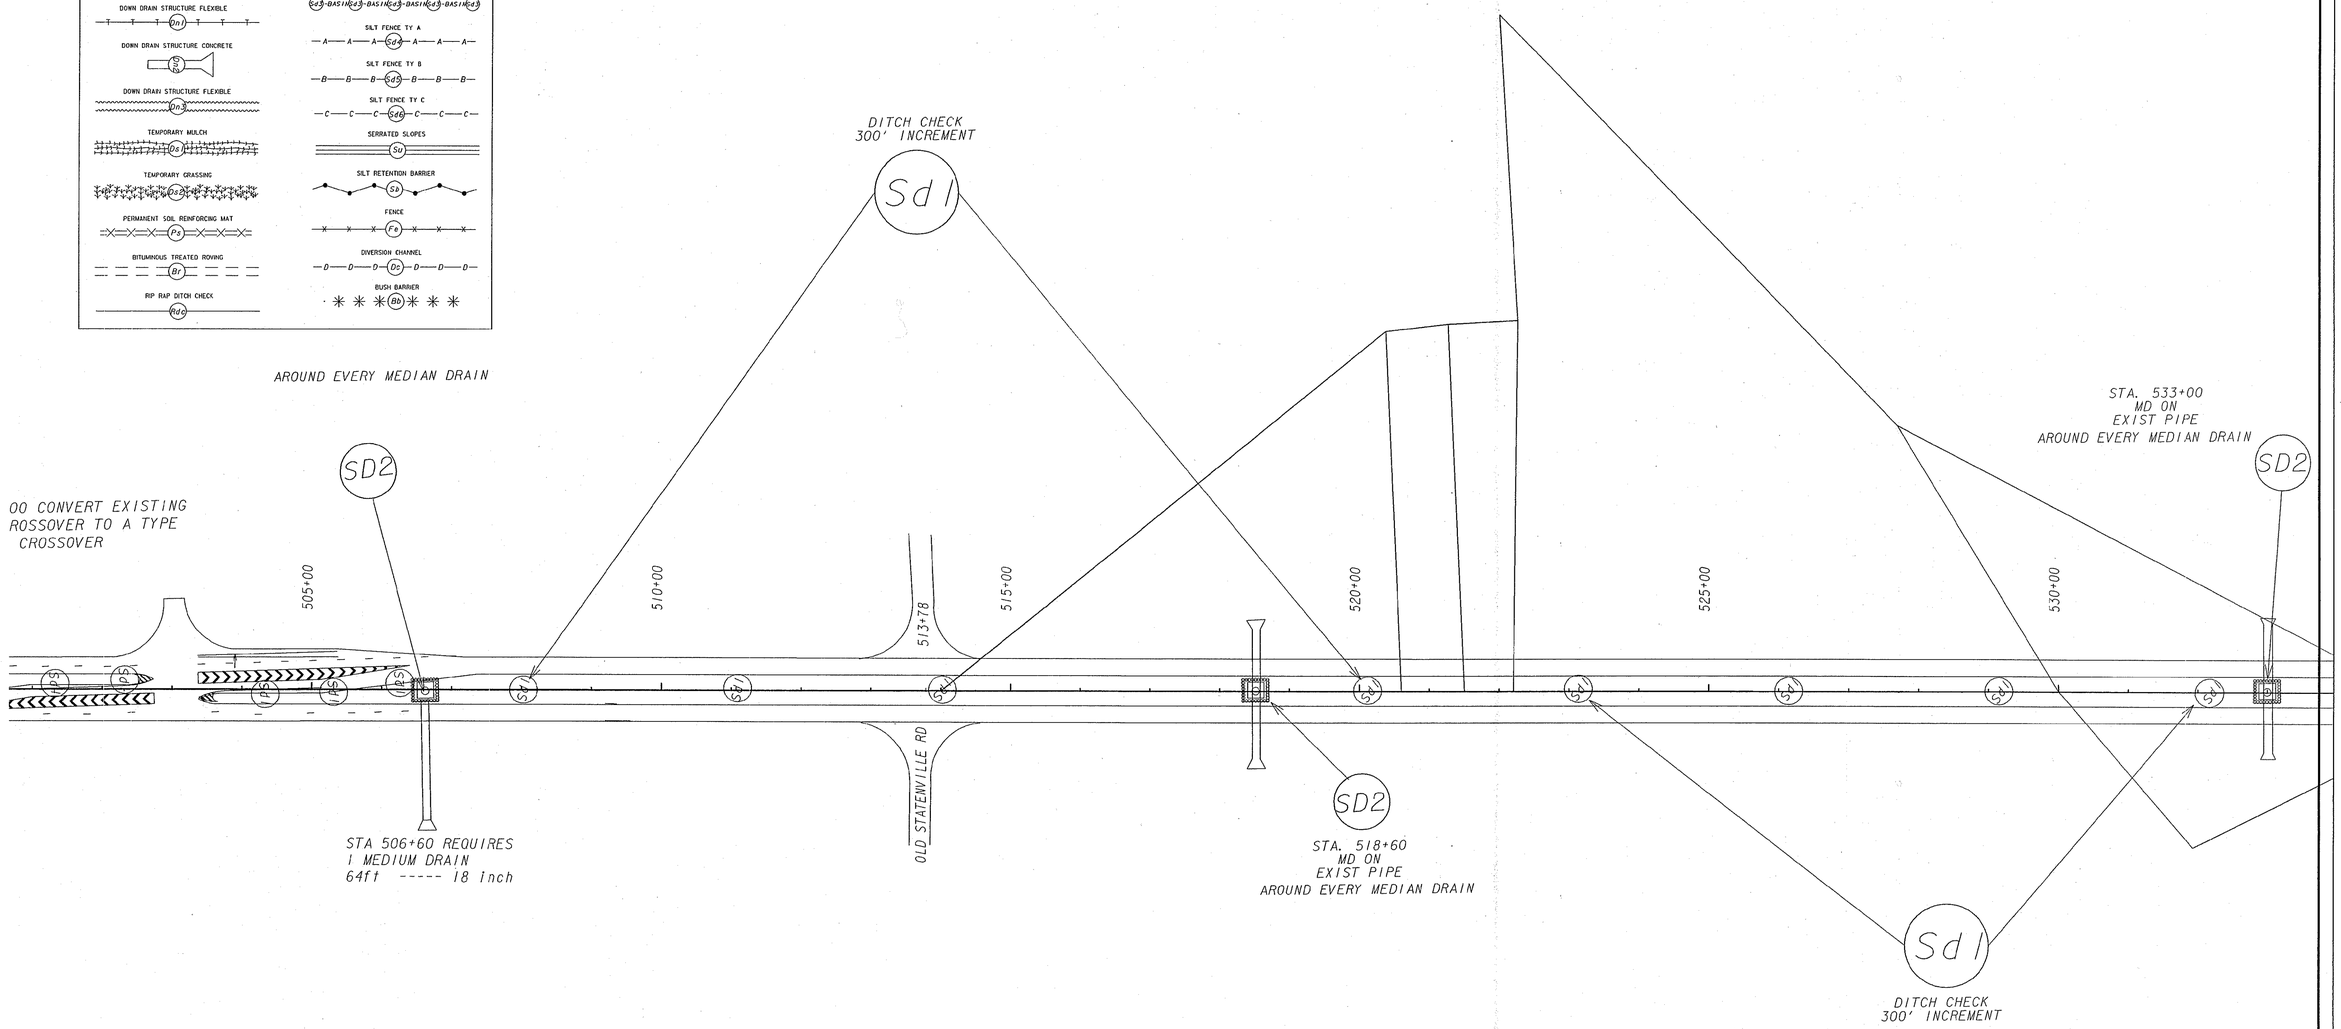


NOTE:
SAFETY END SECTIONS 4:1 SLOPES SHALL BE PLACED ON ALL STORM DRAIN PIPES UNLESS OTHERWISE NOTED. OR AS REQUIRED AS DIRECTED BY THE ENGINEER.