STATE	PROJECT NUMBER	SHEET NO.	TOTAL SHEETS
GA.	SAM-M002-00(418)	73	78

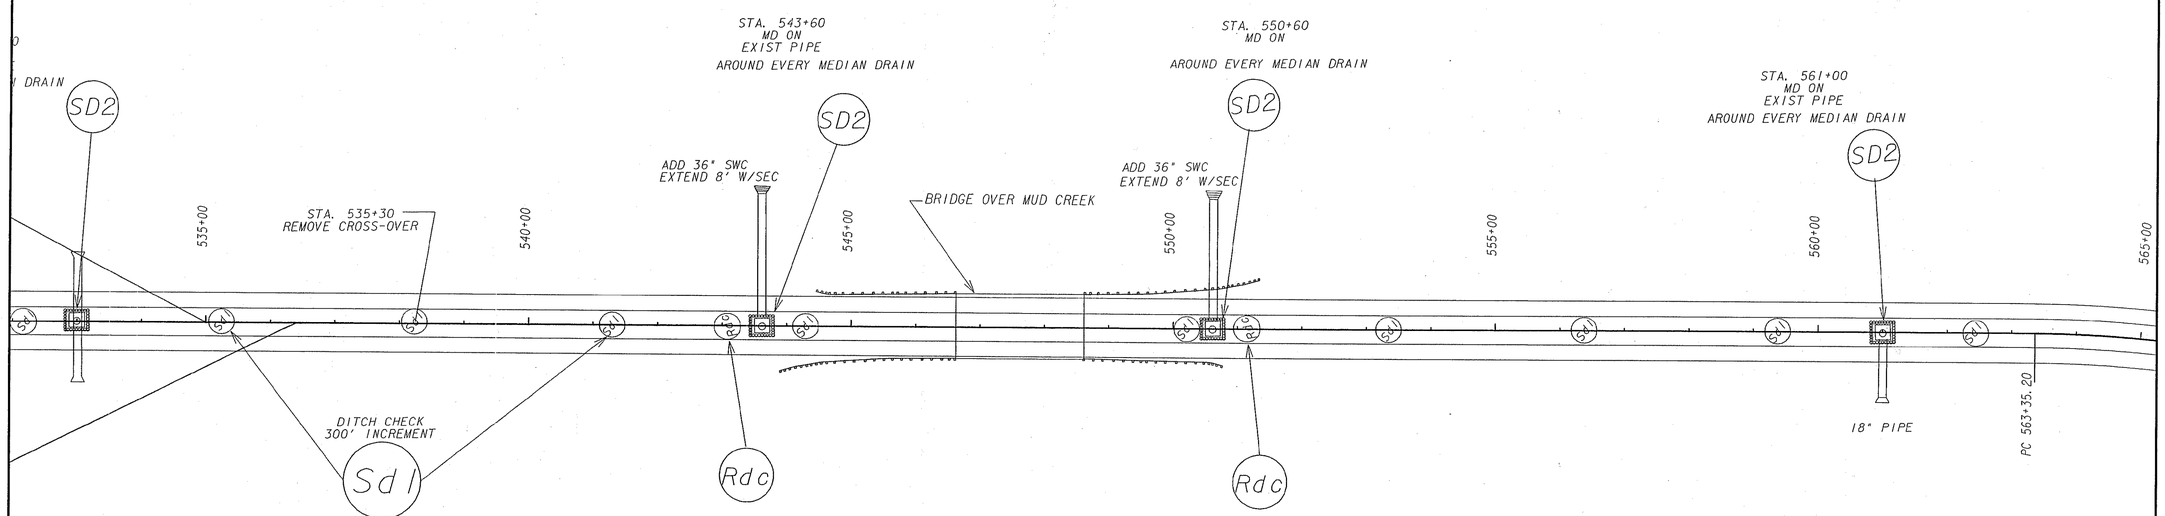

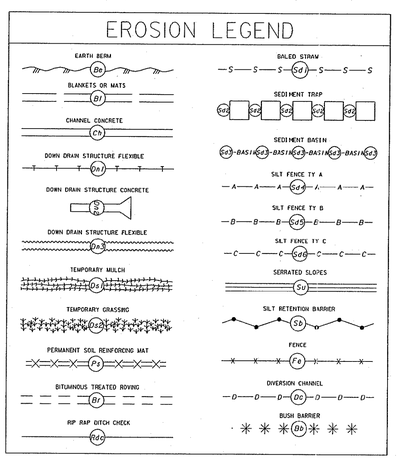

NOTE:
SAFETY END SECTIONS 4:1 SLOPES SHALL BE PLACED ON ALL STORM DRAIN PIPES UNLESS OTHERWISE NOTED, OR AS REQUIRED AS DIRECTED BY THE ENGINEER.

PLAIN

SHOWDATETIME$$$$$$

DGN$SPECIFICATION$$$$$$$$$$$$$$$$$$$$$$

2/20/2008 1:05:57 PM \\GDOT-DSN1\GDPLOT\GCF\Road Design Tiff-18x12 to Tiff-36x24.gcf wgauyen C:\Documents and Settings\wgauyen\Desktop\M002418\Construction\Plan Sheet\m002418 074.tif GO-RD-Plans-Review