STATE	PROJECT NUMBER	SHEET NO.	TOTAL SHEETS
GA.	SAM-M002-00(418)	74	78

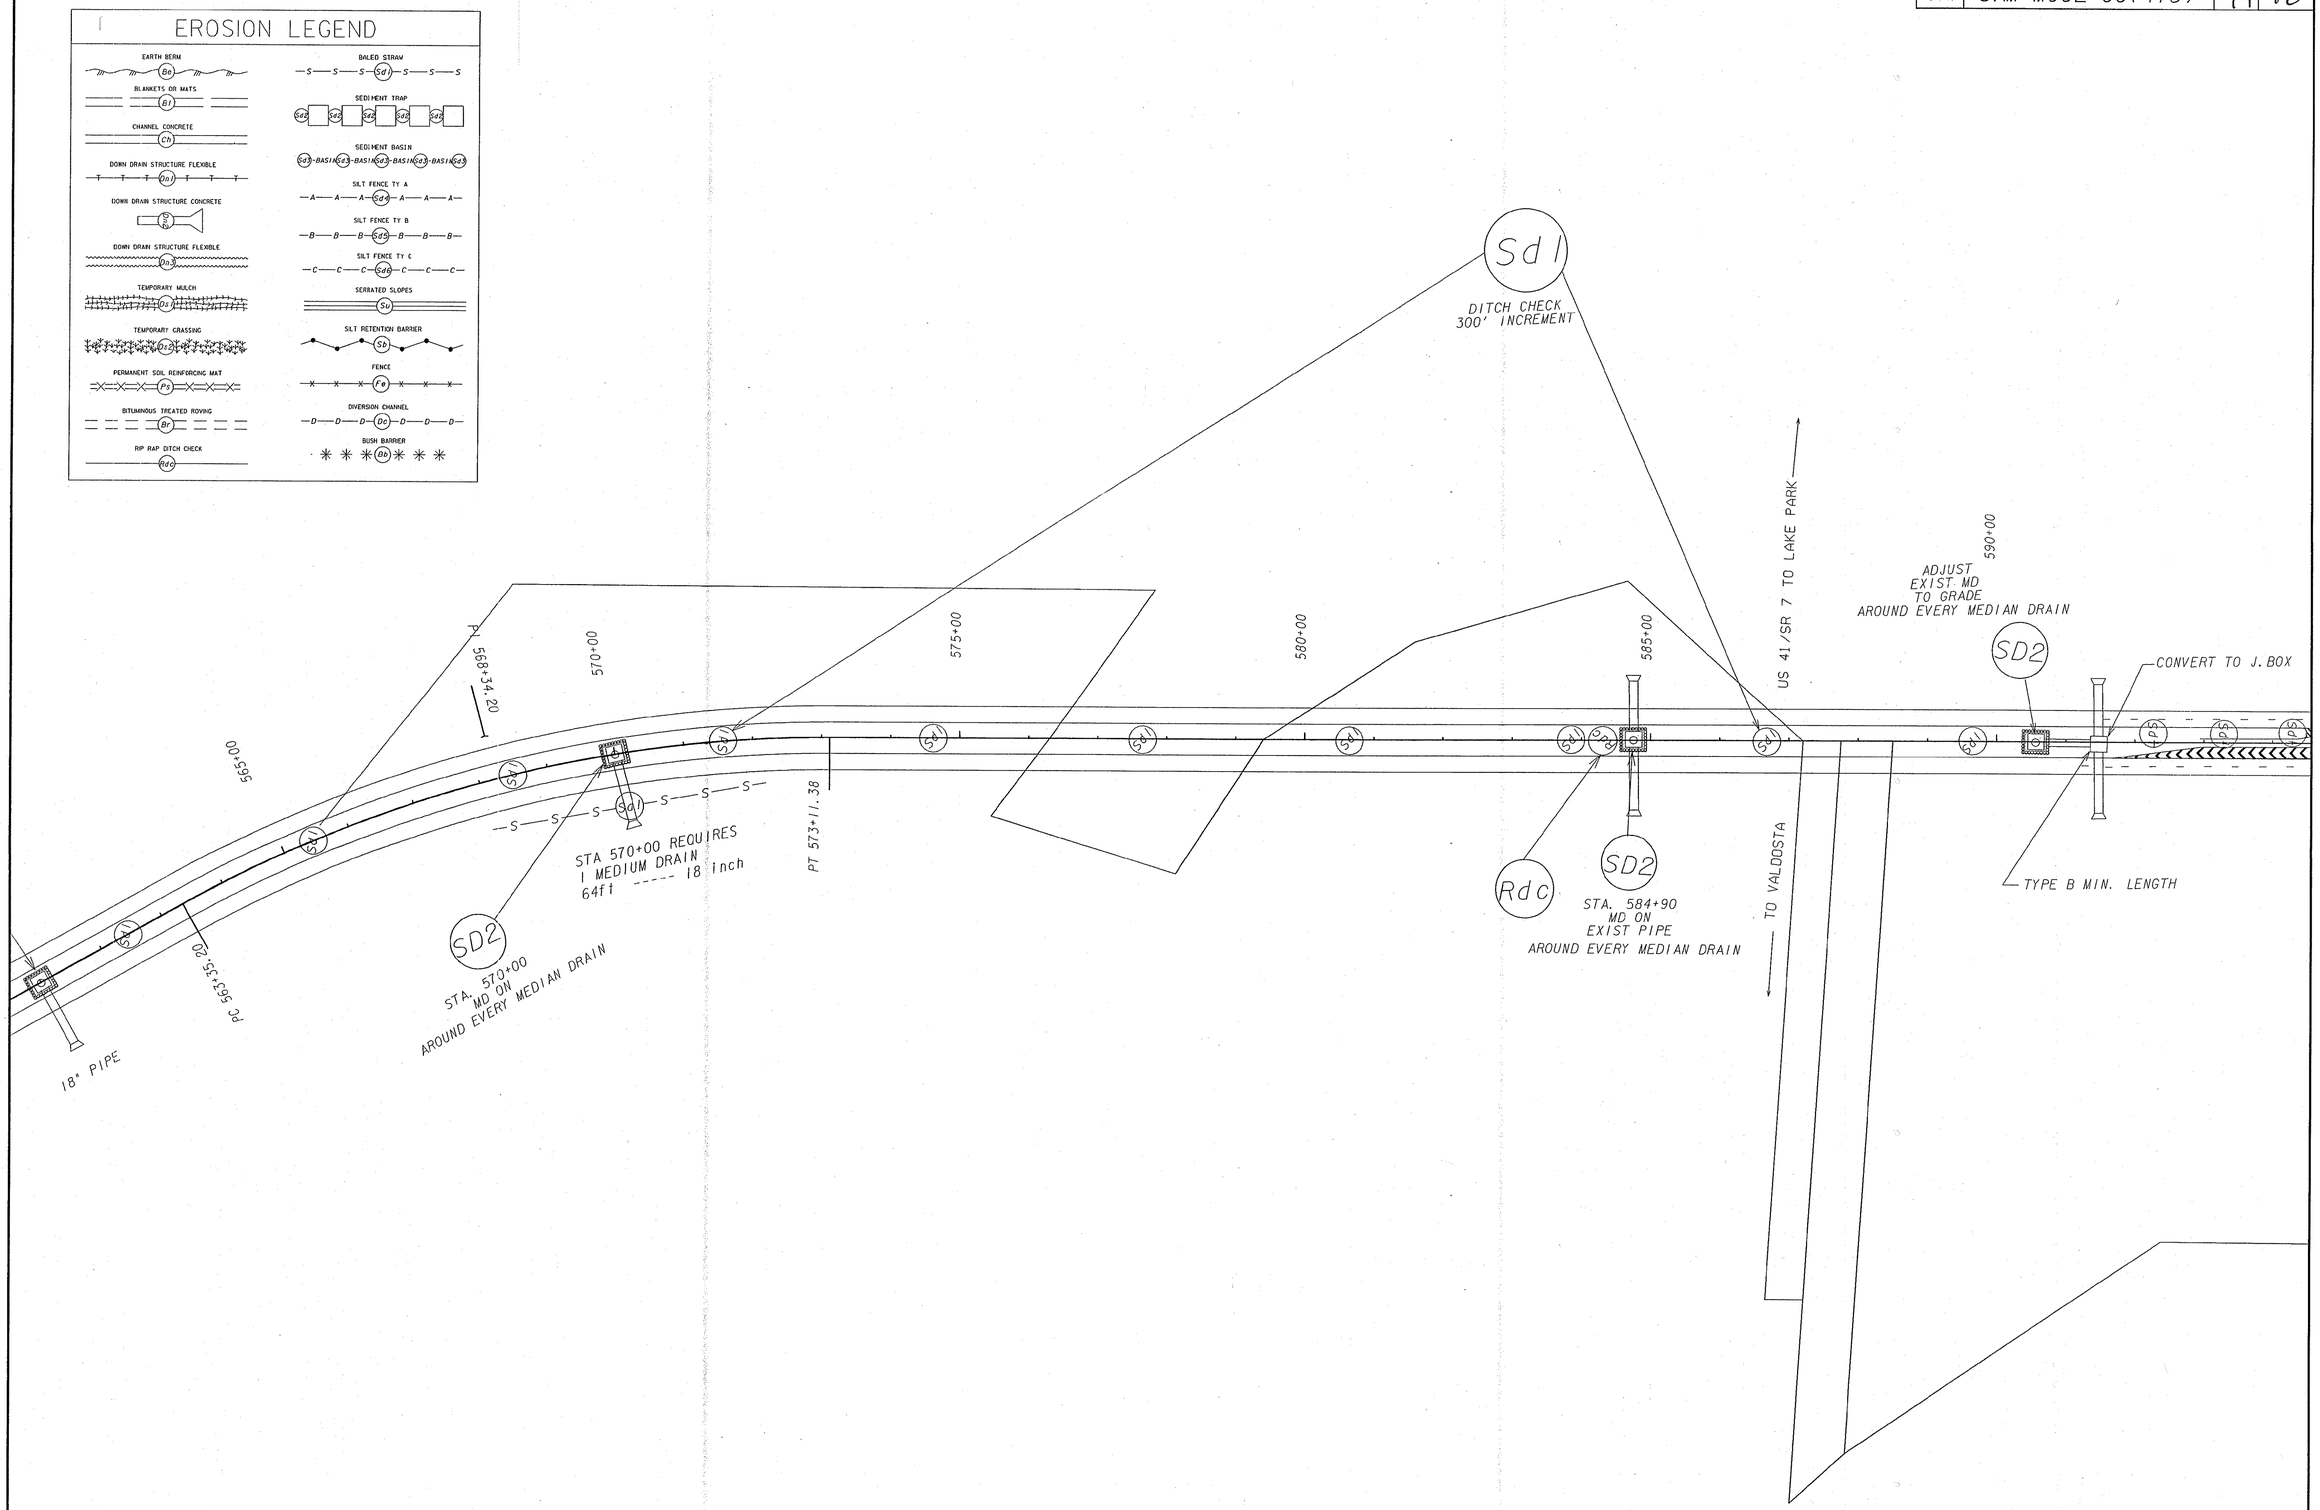

PLAIN

SHOWDATETIME$$$$$$

DGN$SPECIFICATION$$$$$$$$$$$$$$$$$$$$$$

2/20/2008 1:05:55 PM \\GDOT-DSN1\GOPLOT\QCF\Road Design Tiff-18x12 to Tiff-36x24.qcf wnguyen C:\Documents and Settings\wnguyen\Desktop\M002418\Construction\Plan Sheet\m002418 075.tif GO-RD-Plans-Review