STATE	PROJECT NUMBER	SHEET NO.	TOTAL SHEETS
GA.	SAM-M002-00(418)	76	78

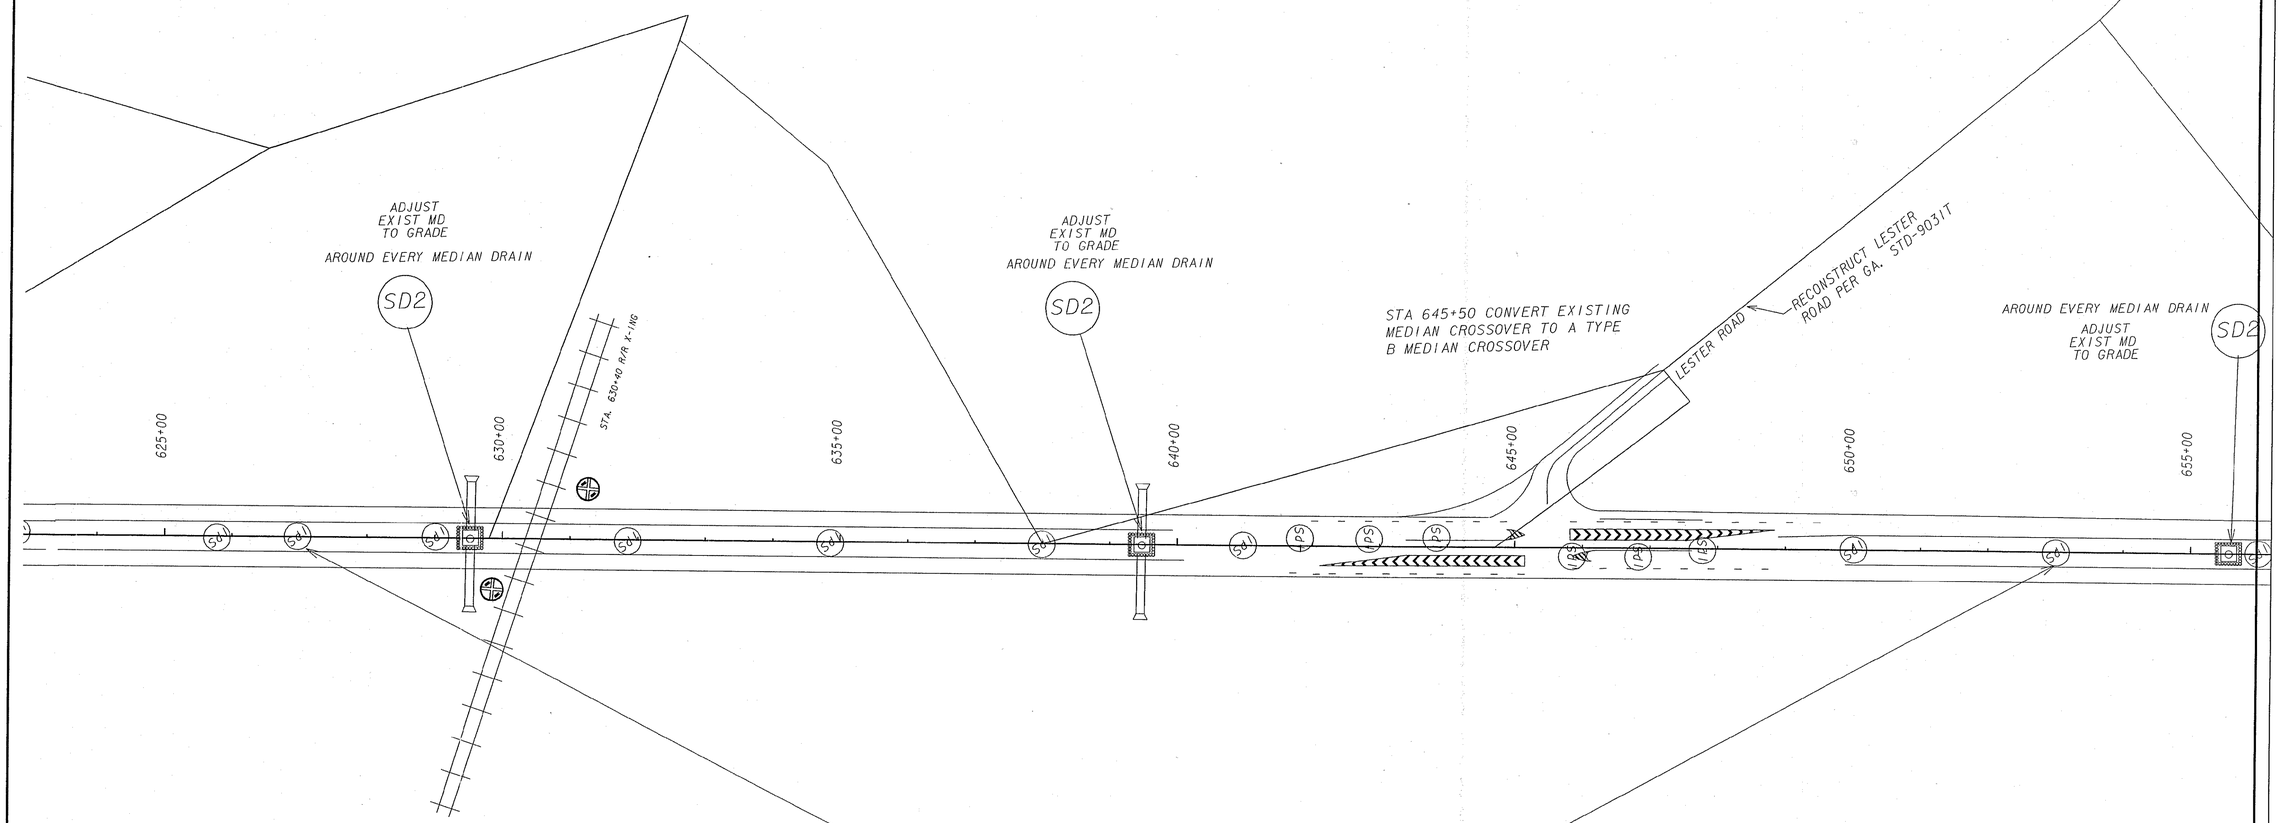

EROSION LEGEND

EARTH BERM — Be
BLANKETS OR MATS — Bl
CHANNEL CONCRETE — Cb
DOWN DRAIN STRUCTURE FLEXIBLE — Dh
DOWN DRAIN STRUCTURE CONCRETE — Sd
DOWN DRAIN STRUCTURE FLEXIBLE — Dh
TEMPORARY MULCH — Dx
TEMPORARY GRASSING — Dxg
PERMANENT SOIL REINFORCING MAT — Ps
BITUMINOUS TREATED ROVING — Br
RIP RAP DITCH CHECK — Rdc
BALED STRAW — Sd1
SEDIMENT TRAP — Sd2
SEDIMENT BASIN — Sd3-BASIN
SILT FENCE TY A — Sd4
SILT FENCE TY B — Sd5
SILT FENCE TY C — Sd6
SERRATED SLOPES — Su
SILT RETENTION BARRIER — Sb
FENCE — Fe
DIVERSION CHANNEL — Dc
BUSH BARRIER — Bb

PLAIN

SHOWDATETIME$$$$$$ DGN$SPECIFICATION$$$$$$$$$$$$$$$$$$$$$$

2/20/2008 1:05:47 PM \\GDOT-DSN1\GOPLOT\QCF\Road Design Tiff-18x12 to Tiff-36x24.qcf wnguyen C:\Documents and Settings\wnguyen\Desktop\M002418\Construction\Plan Sheet\m002418_077.tif GO-RD-Plans-Review