STATE	PROJECT NUMBER	SHEET NO.	TOTAL SHEETS
GA.	SAM-M002-00(418)	77	78

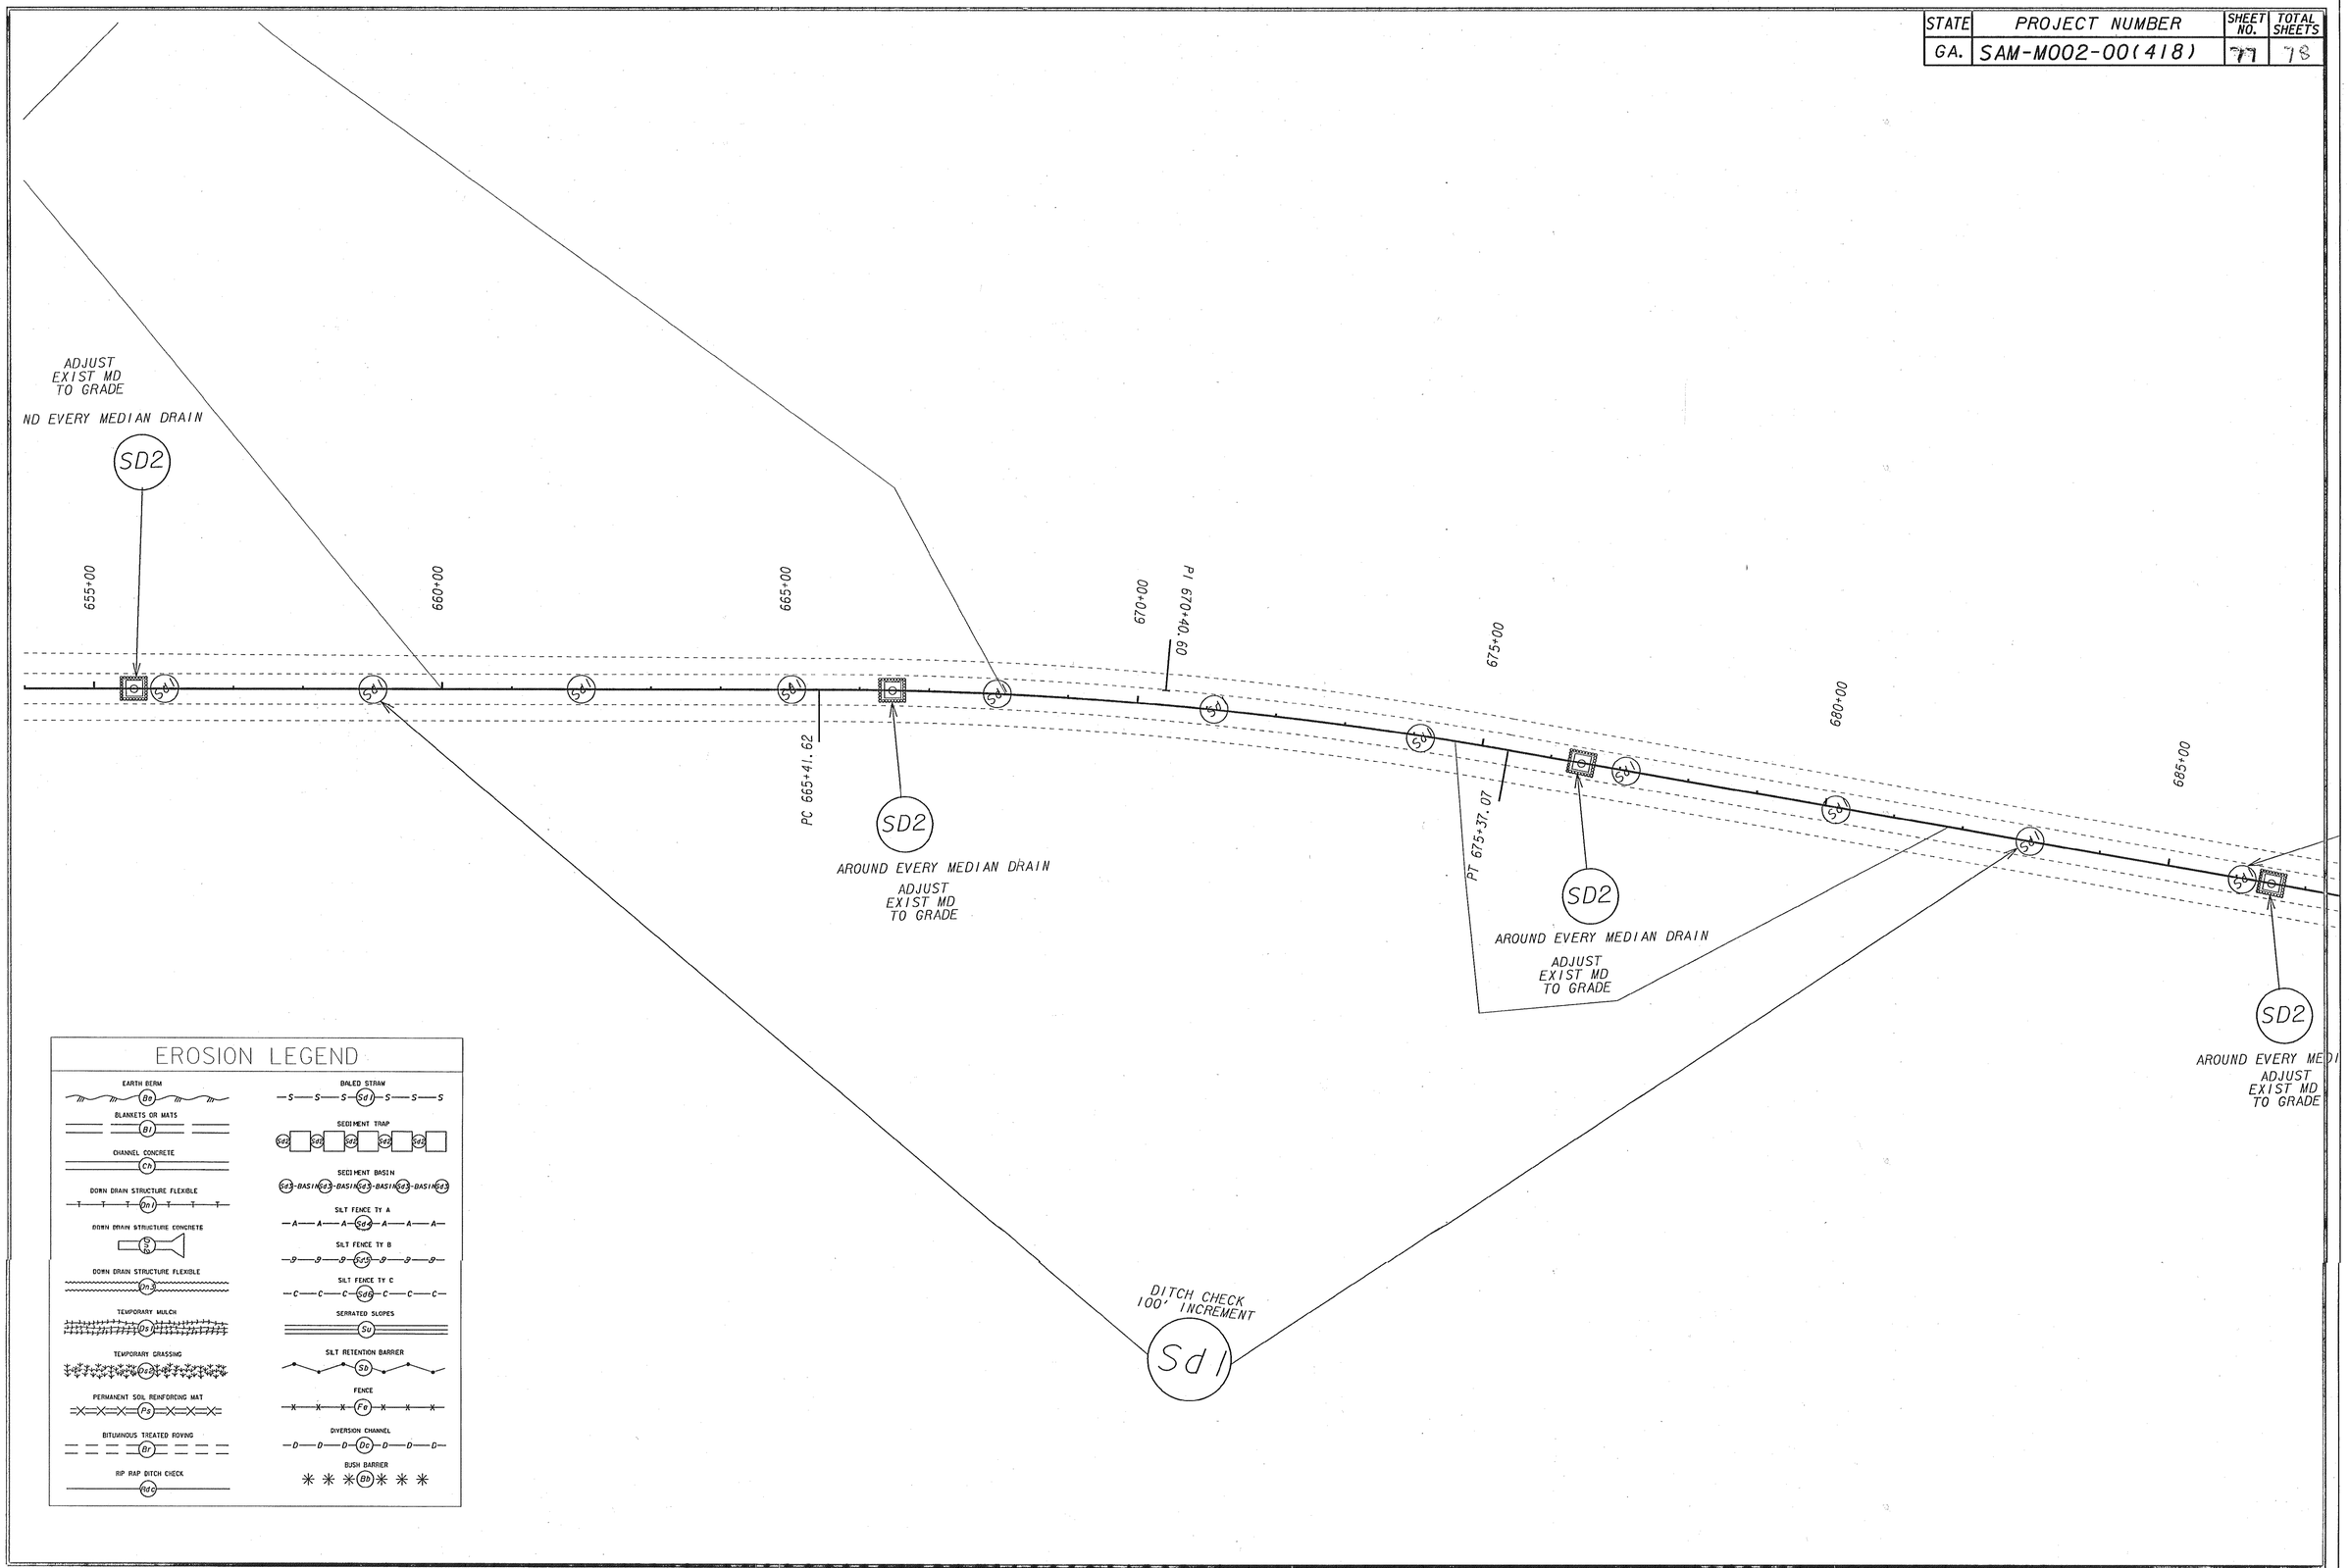

PLAIN

SHOWDATETIME$$$$$$ DGN$SPECIFICATION$$$$$$$$$$$$$$$$$$$$$$$$

1/9/03 9:01:14 AM \\GDOT-DSN1\GOPLOT\OCF\d4_8830_mylar.qcf davisro D:\DAVIS111\PERIMETER RD REVISED\SR125-26ep.prf D4-Tiffon

2/20/2008 1:05:45 PM \\GDOT-DSN1\GOPLOT\OCF\Road Design Tiff-18x12 to Tiff-36x24.qcf wnguyen C:\Documents and Settings\wnguyen\Desktop\M002418\Construction\Plan Sheet\m002418 078.tif GO-RD-Plans-Review