Tue Dec 21 11:52:39 1999 \\GDOT_GO_SV20\OCF\OSD_Mular.dgf postq M:\standard\Metric\m3901.prf

STATE	PROJECT NUMBER	SHEET NO.	TOTAL SHEETS
GA.	NHS-M002-00(425)	6	8

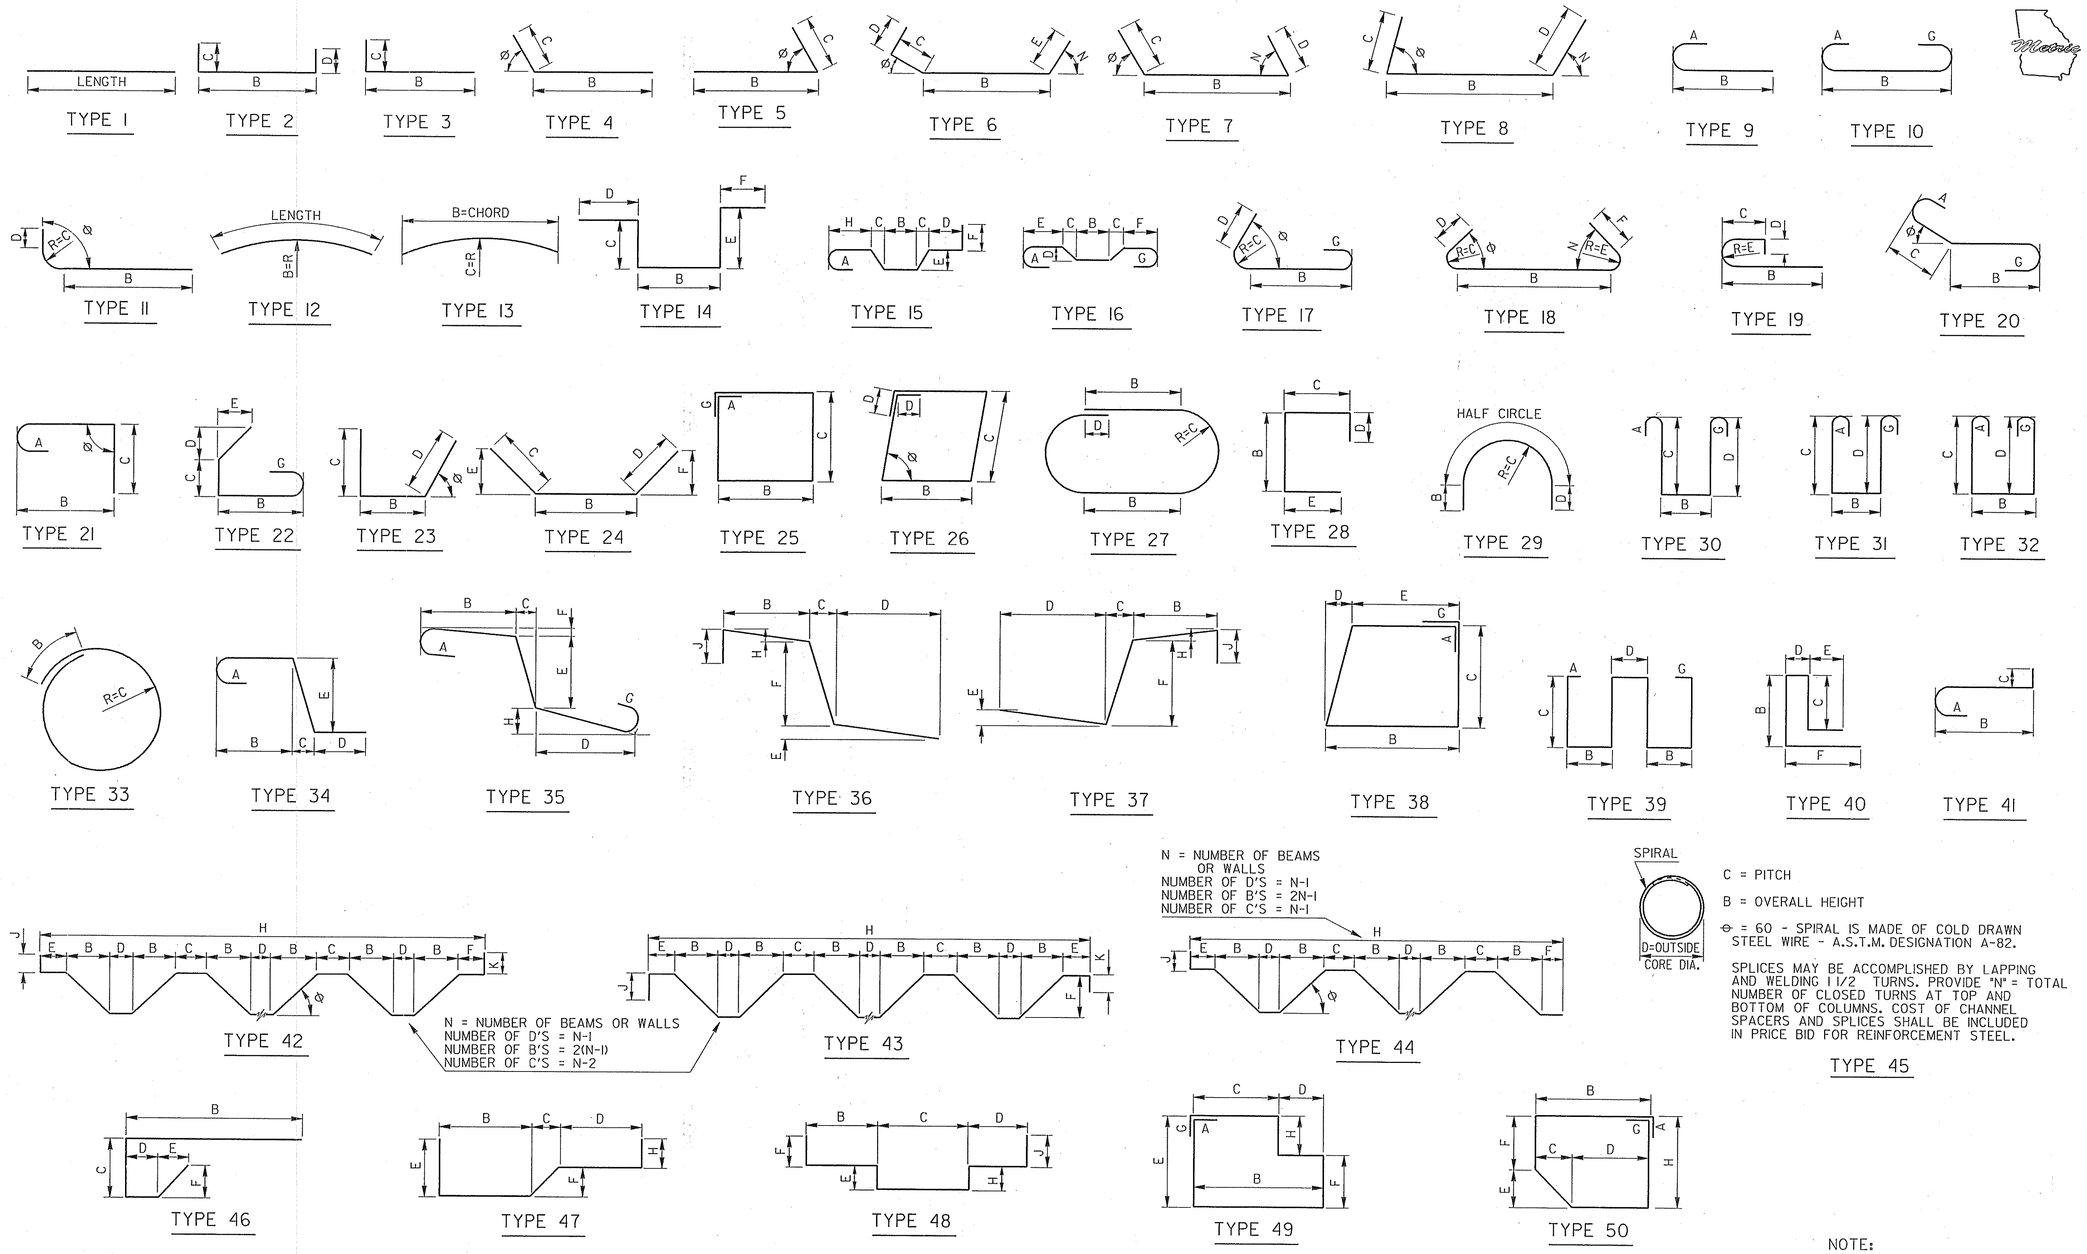

HOOK DETAILS

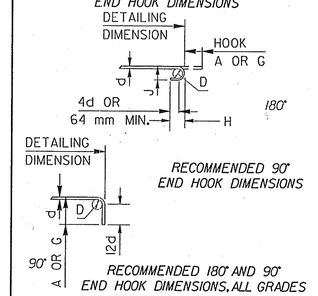

BAR SIZE	D	180° HOOK		90° HOOK
		A OR G	J	A OR G
#10	60	125	80	150
#13	80	150	105	200
#16	95	175	130	250
#19	115	200	155	300
#22	135	250	180	375
#25	155	275	205	425
#29	240	375	300	475
#32	275	425	335	550
#36	305	475	375	600
#43	465	675	550	775
#57	610	925	725	1050
HOOK STYLE		1		3

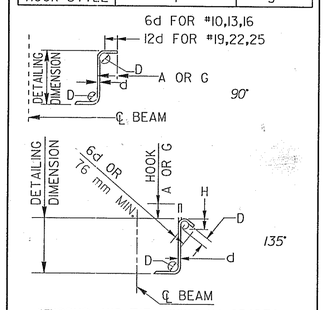

STIRRUP AND TIE HOOKS, ALL GRADES

BAR SIZE	D	90° HOOK	135° HOOK	
		A OR G	A OR G	APPROX. H
#10	40	105	110	80
#13	50	115	115	80
#16	65	155	140	95
#19	115	305	205	115
#22	135	355	230	135
#25	155	410	270	155
HOOK STYLE		4	5	

STYLE 6 = NO HOOK

HOOK STYLES DETAILED ON THIS SHEET ARE FOR ILLUSTRATION ONLY. ACTUAL HOOK STYLE FOR ANY PARTICULAR BAR WILL BE SHOWN UNDER A OR G HEADING ON BAR SCHEDULE.

NOTE:
DIMENSIONS ARE IN MILLIMETERS UNLESS SPECIFIED OTHERWISE.

NOTES

ALL DIMENSIONS ARE OUT TO OUT UNLESS NOTED.

ALL RADII ARE OUTSIDE.

SEE HOOK DETAILS FOR HOOK DESCRIPTIONS AND NOTES.

A DIMENSION SHOWN AS ZERO ON BAR SCHEDULE DELETES THAT PART OF BAR TYPE

REBAR SIZES ARE PER ASTM A615 M, SI UNITS, EQUIVALENT U.S. STANDARD SIZE AND/OR EQUAL STEEL AREAS WILL BE ALLOWED.

	DATE	8-21-96
	GENERAL REVISION	
	REVISION	
	BY	J.P.T.

DEPARTMENT OF TRANSPORTATION
STATE OF GEORGIA

STANDARD

BAR BENDING DETAILS

(METRIC)

NOV. 1995

DES. ____ (SUBMITTED) Ronald H. Krauss
DRW. ____ STATE ROAD & AIRPORT DESIGN ENGR.
TRA. ____ (APPROVED) Paul L. Conkle
CHK. ____ CHIEF ENGINEER

NUMBER 3901

2/20/2008 1:31:13 PM \\GDOT-DSN1\GOPLOT\OCF\Road Design Tiff-18x12 to Tiff-36x24.gcf wnguyen C:\Documents and Settings\wnguyen\Desktop\M002425\Construction\Plan Sheet\m002425 0006.tif GO-RD-Plans-Review