COUNTY	PROJECT NUMBER	SHEET NO.	TOTAL SHEETS
COWETA	NHS-M002-00(434)	5	379

VOID

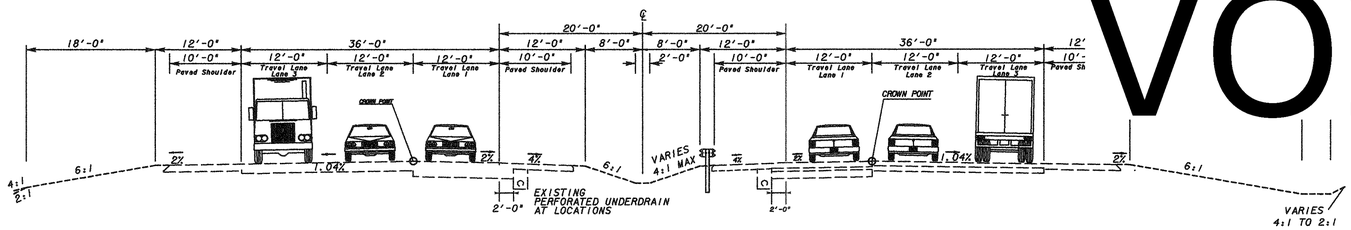

EXISTING
TANGENT SECTION
TS01

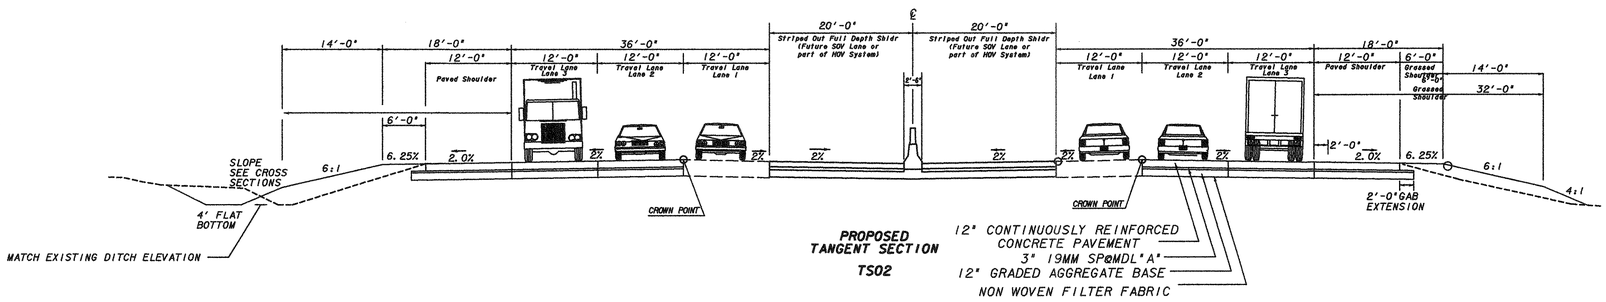

PROPOSED
TANGENT SECTION
TS02

APPLIES TO STA 142+17.73 TO 396+41
STA 458+72 TO 654+60
SEE PLANS FOR SUPERELEVATED SECTION AND TS03

MULKEY
ENGINEERS & CONSULTANTS
1255 CANTON STREET, SUITE G
ROSWELL, GEORGIA 30075
(678) 461-3511

REVISION DATES		

STATE OF GEORGIA
DEPARTMENT OF TRANSPORTATION
OFFICE:

TYPICAL SECTIONS

DRAWING No. 5-01

GPLN