COUNTY	PROJECT NUMBER	SHEET NO.	TOTAL SHEETS
COWETA	NHS-M002-00(434)	6	379

VOID

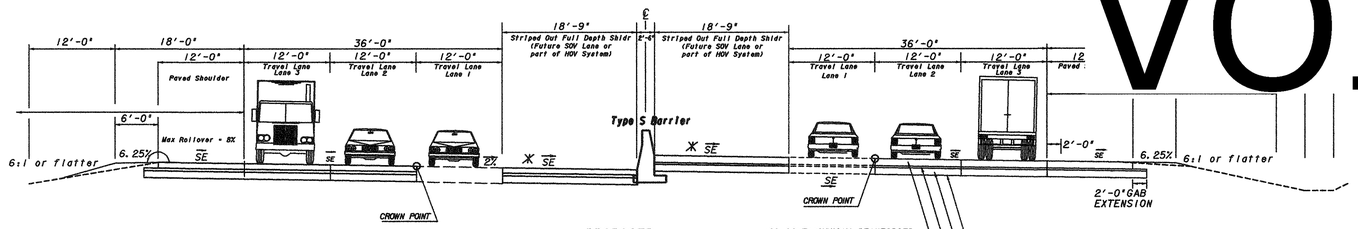

PROPOSED
SUPERELEVATED SECTION
SEE PLANS FOR LOCATIONS
TS03

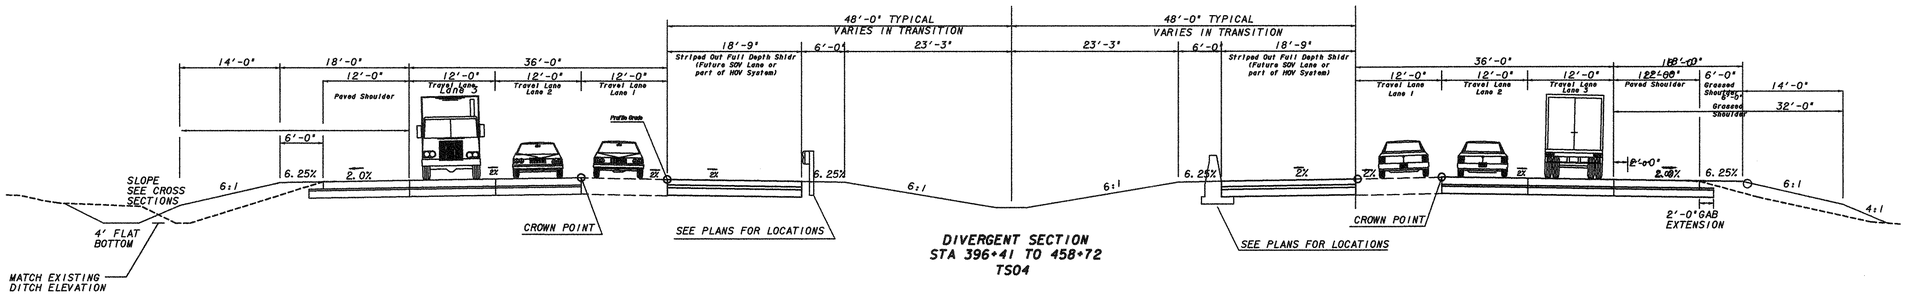

DIVERGENT SECTION
STA 396+41 TO 458+72
TS04

* SEE PLANS AND CROSS SECTIONS

MULKEY ENGINEERS & CONSULTANTS
1255 CANTON STREET, SUITE G
ROSWELL, GEORGIA 30075
(678) 461-3511

REVISION DATES		

STATE OF GEORGIA
DEPARTMENT OF TRANSPORTATION
OFFICE:

TYPICAL SECTIONS

DRAWING No. 5-02

GPLN