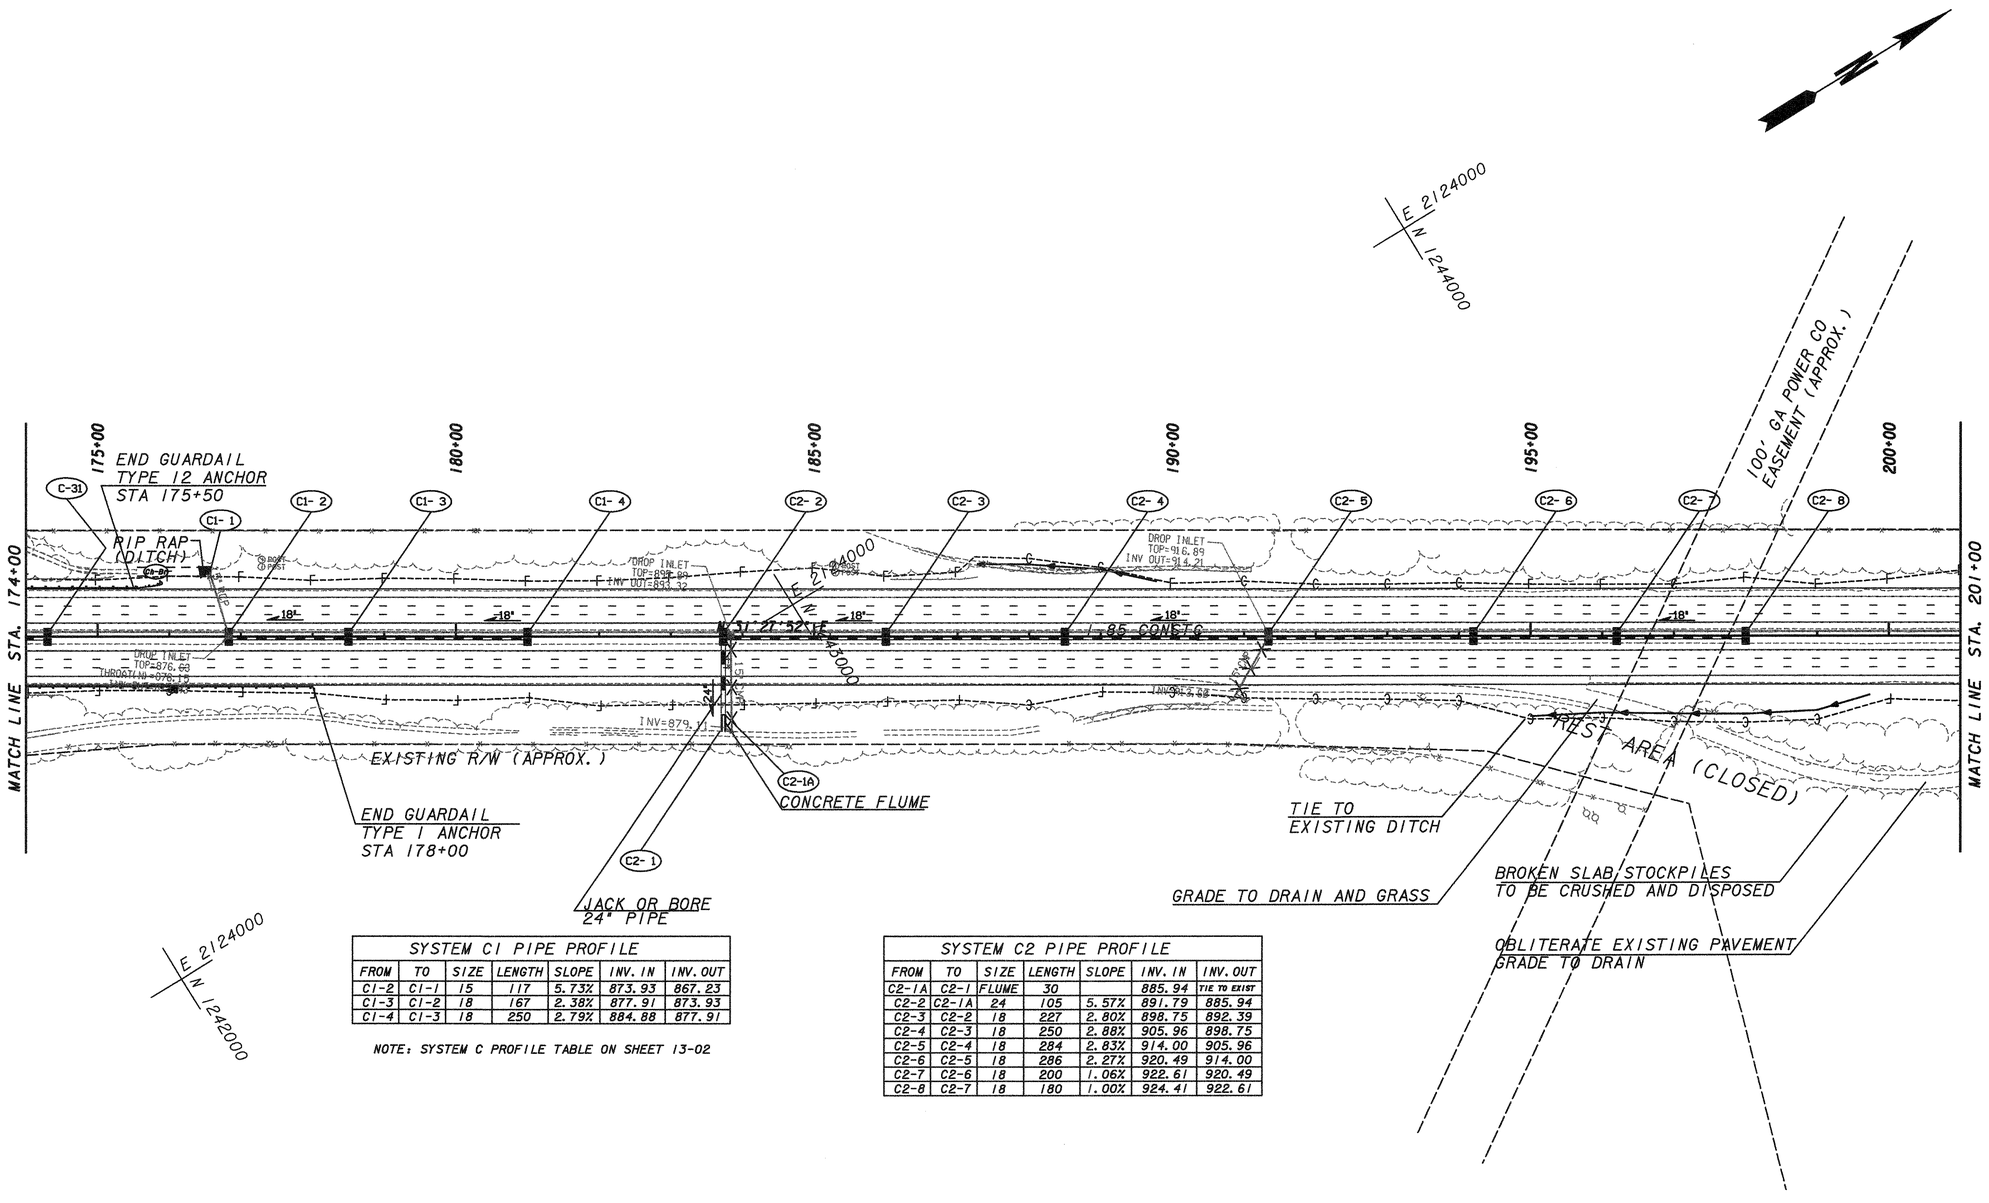

SYSTEM C1 PIPE PROFILE

FROM	TO	SIZE	LENGTH	SLOPE	INV. IN	INV. OUT
C1-2	C1-1	15	117	5.73%	873.93	867.23
C1-3	C1-2	18	167	2.38%	877.91	873.93
C1-4	C1-3	18	250	2.79%	884.88	877.91

NOTE: SYSTEM C PROFILE TABLE ON SHEET 13-02

SYSTEM C2 PIPE PROFILE

FROM	TO	SIZE	LENGTH	SLOPE	INV. IN	INV. OUT
C2-1A	C2-1	FLUME	30		885.94	TIE TO EXIST
C2-2	C2-1A	24	105	5.57%	891.79	885.94
C2-3	C2-2	18	227	2.80%	898.75	892.39
C2-4	C2-3	18	250	2.88%	905.96	898.75
C2-5	C2-4	18	284	2.83%	914.00	905.96
C2-6	C2-5	18	286	2.27%	920.49	914.00
C2-7	C2-6	18	200	1.06%	922.61	920.49
C2-8	C2-7	18	180	1.00%	924.41	922.61

PROPERTY AND EXISTING R/W LINE
REQUIRED R/W LINE
CONSTRUCTION LIMITS —C—F—
EASEMENT FOR CONSTR & MAINTENANCE OF SLOPES
EASEMENT FOR CONSTR OF SLOPES
EASEMENT FOR CONSTR OF DRIVES

BEGIN LIMIT OF ACCESS.....BLA
END LIMIT OF ACCESS.....ELA
LIMIT OF ACCESS
R/W AND LIMIT OF ACCESS
EXISTING R/W LINE

MULKEY ENGINEERS & CONSULTANTS
1255 CANTON STREET, SUITE G
ROSWELL, GEORGIA 30075
(678) 461-3511

SCALE IN FEET
0 100 200 400

REVISION DATES

STATE OF GEORGIA
DEPARTMENT OF TRANSPORTATION
OFFICE:

MAINLINE PLAN

DRAWING No. 13-03