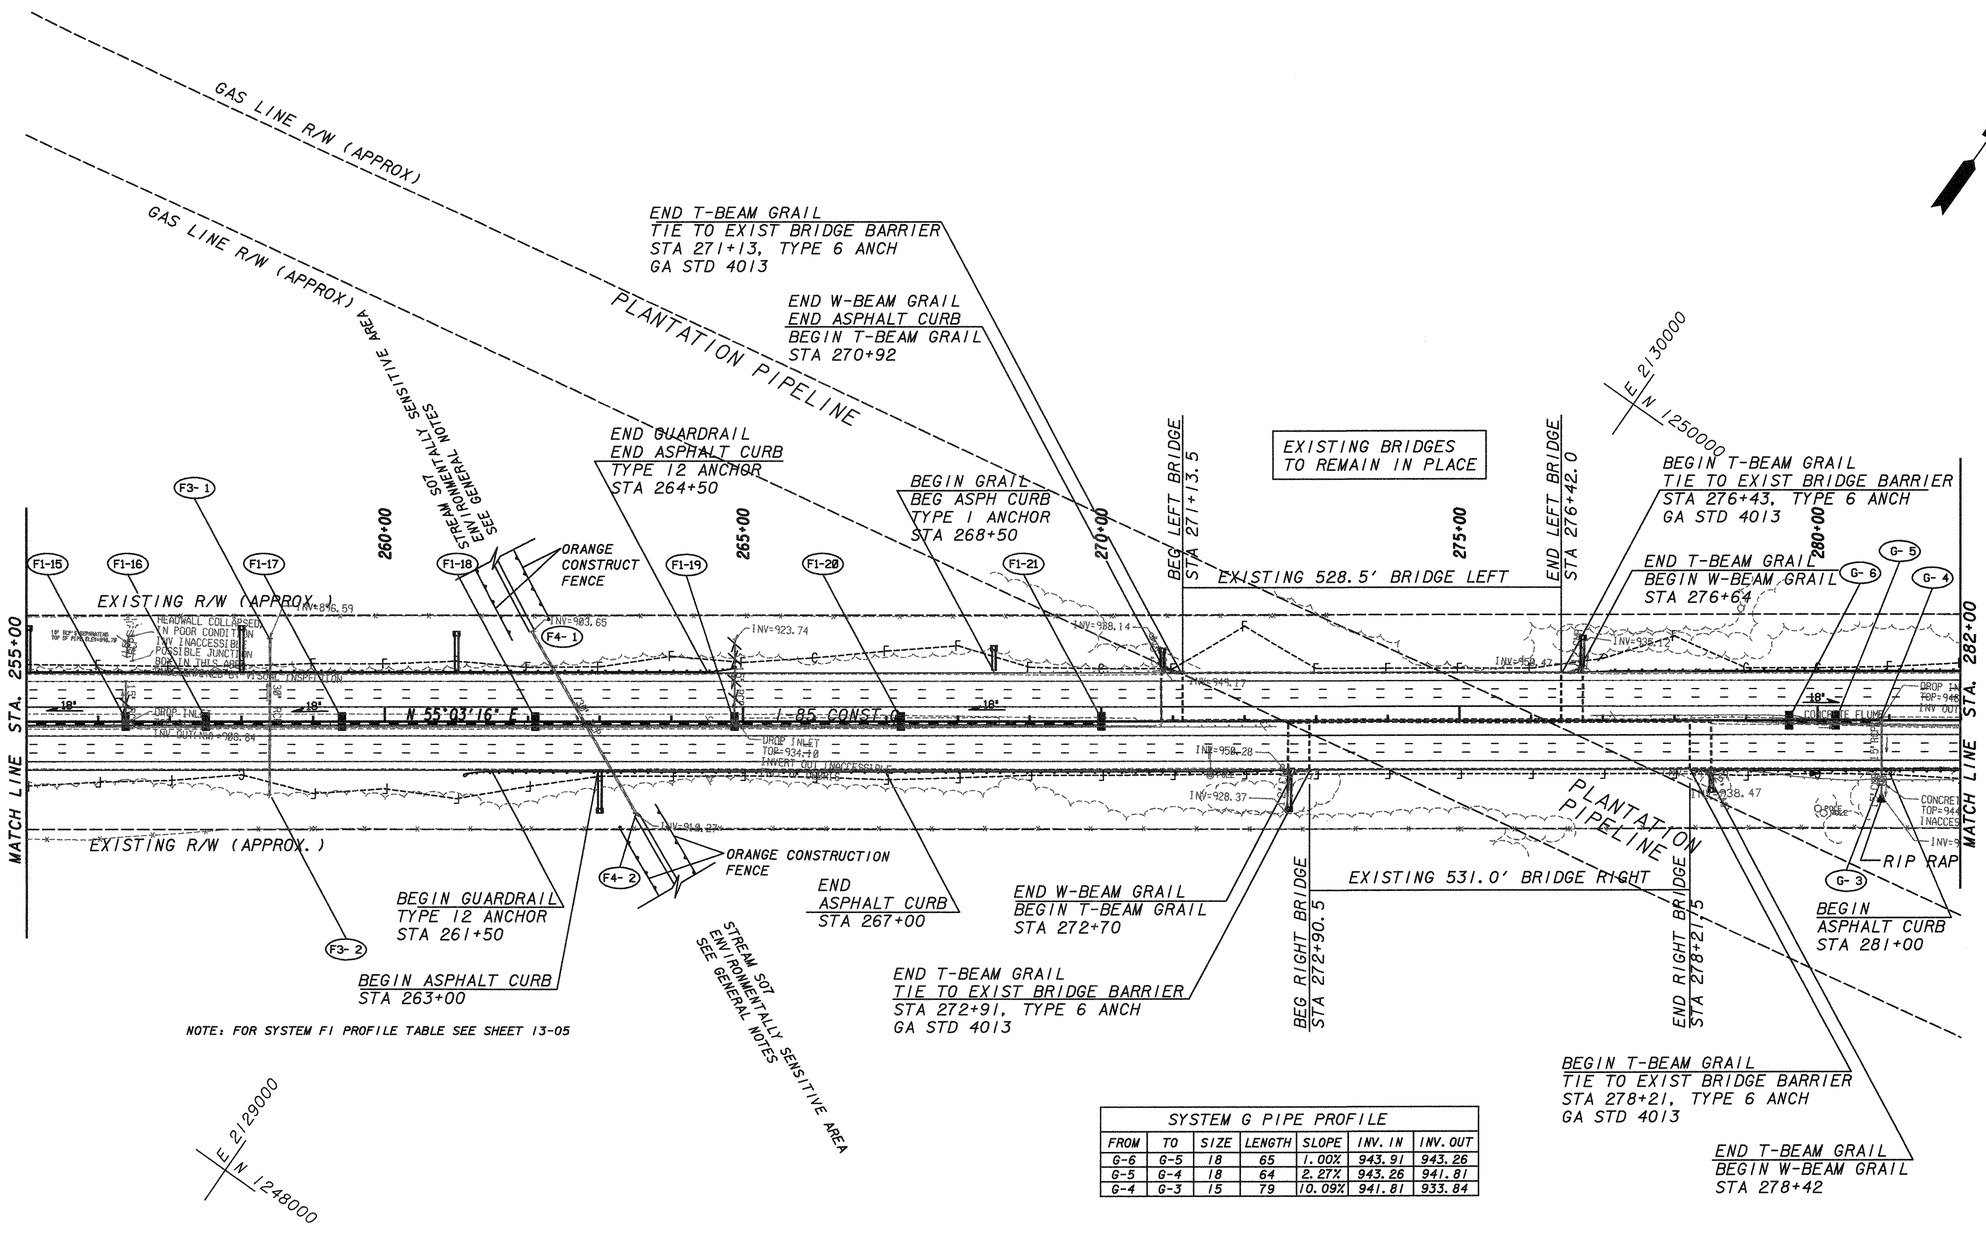

NOTE: FOR SYSTEM F1 PROFILE TABLE SEE SHEET 13-05

SYSTEM G PIPE PROFILE

FROM	TO	SIZE	LENGTH	SLOPE	INV. IN	INV. OUT
G-6	G-5	18	65	1.00%	943.91	943.26
G-5	G-4	18	64	2.27%	943.26	941.81
G-4	G-3	15	79	10.09%	941.81	933.84

PROPERTY AND EXISTING R/W LINE
REQUIRED R/W LINE
CONSTRUCTION LIMITS
EASEMENT FOR CONSTR & MAINTENANCE OF SLOPES
EASEMENT FOR CONSTR OF SLOPES
EASEMENT FOR CONSTR OF DRIVES

BEGIN LIMIT OF ACCESS.....BLA
END LIMIT OF ACCESS.....ELA
LIMIT OF ACCESS
R/W AND LIMIT OF ACCESS
EXISTING R/W LINE

MULKEY ENGINEERS & CONSULTANTS
1255 CANTON STREET, SUITE G
ROSWELL, GEORGIA 30075
(678) 461-3511

SCALE IN FEET
0 100 200 400

REVISION DATES

STATE OF GEORGIA
DEPARTMENT OF TRANSPORTATION
OFFICE:

MAINLINE PLAN

DRAWING No. 13-06