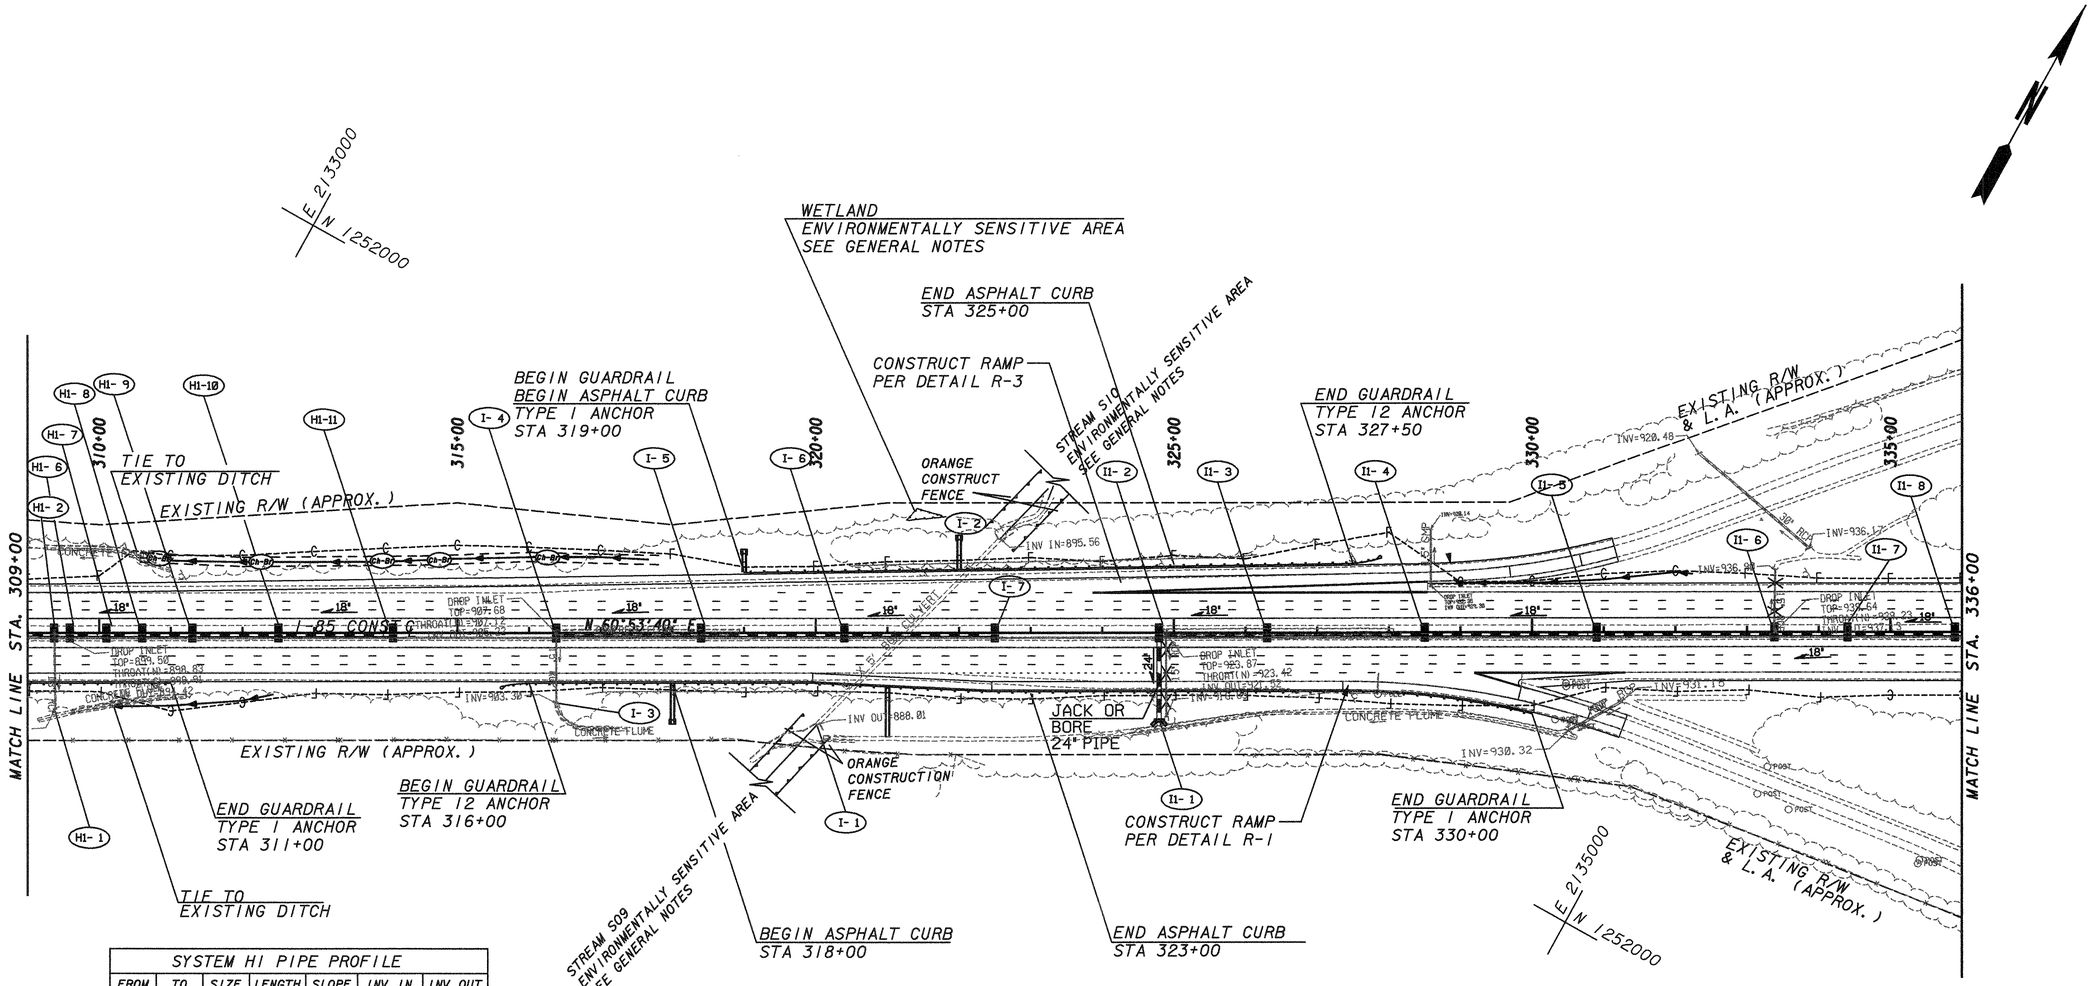

SYSTEM H1 PIPE PROFILE						
FROM	TO	SIZE	LENGTH	SLOPE	INV. IN	INV. OUT
H1-5	H1-4	18	80	1.00%	897.06	896.26
H1-4	H1-3	18	46	1.00%	896.26	895.80
H1-3	H1-2	18	41	3.37%	895.80	894.42
H1-2	H1-1	18	100	3.70%	894.42	890.72
H1-6	H1-2	18	22	5.50%	895.63	894.42
H1-7	H1-6	18	51	1.00%	896.14	895.63
H1-8	H1-7	18	50	1.00%	896.64	896.14
H1-9	H1-8	18	70	1.00%	897.34	896.64
H1-10	H1-9	18	120	1.02%	898.56	897.34
H1-11	H1-10	18	160	1.60%	901.12	898.56

SYSTEM I PIPE PROFILE						
FROM	TO	SIZE	LENGTH	SLOPE	INV. IN	INV. OUT
I-4	I-3	15	90	2.13%	905.22	903.30
I-5	I-4	18	202	1.77%	908.80	905.22
I-6	I-5	18	200	1.91%	912.61	908.80
I-7	I-6	18	210	1.97%	916.74	912.61

SYSTEM I1 PIPE PROFILE						
FROM	TO	SIZE	LENGTH	SLOPE	INV. IN	INV. OUT
I1-2	I1-1	24	106	3.31%	920.51	917.00
I1-3	I1-2	18	151	1.88%	923.95	921.11
I1-4	I1-3	18	220	1.98%	928.31	923.95
I1-5	I1-4	18	240	1.81%	932.65	928.31
I1-6	I1-5	18	248	1.81%	937.15	932.65
I1-7	I1-6	18	102	1.96%	939.15	937.15
I1-8	I1-7	18	150	1.91%	942.02	939.15
I1-9	I1-8	18	230	1.48%	945.43	942.02
I1-10	I1-9	18	180	1.00%	947.23	945.43

PROPERTY AND EXISTING R/W LINE
REQUIRED R/W LINE
CONSTRUCTION LIMITS —C—F—
EASEMENT FOR CONSTR & MAINTENANCE OF SLOPES
EASEMENT FOR CONSTR OF SLOPES
EASEMENT FOR CONSTR OF DRIVES

BEGIN LIMIT OF ACCESS.....BLA
END LIMIT OF ACCESS.....ELA
LIMIT OF ACCESS
R/W AND LIMIT OF ACCESS
EXISTING R/W LINE

MULKEY ENGINEERS & CONSULTANTS
1255 CANTON STREET, SUITE G
ROSWELL, GEORGIA 30075
(678) 461-3511

SCALE IN FEET
0 100 200 400

REVISION DATES

STATE OF GEORGIA
DEPARTMENT OF TRANSPORTATION
OFFICE:

MAINLINE PLAN

DRAWING No. 13-08