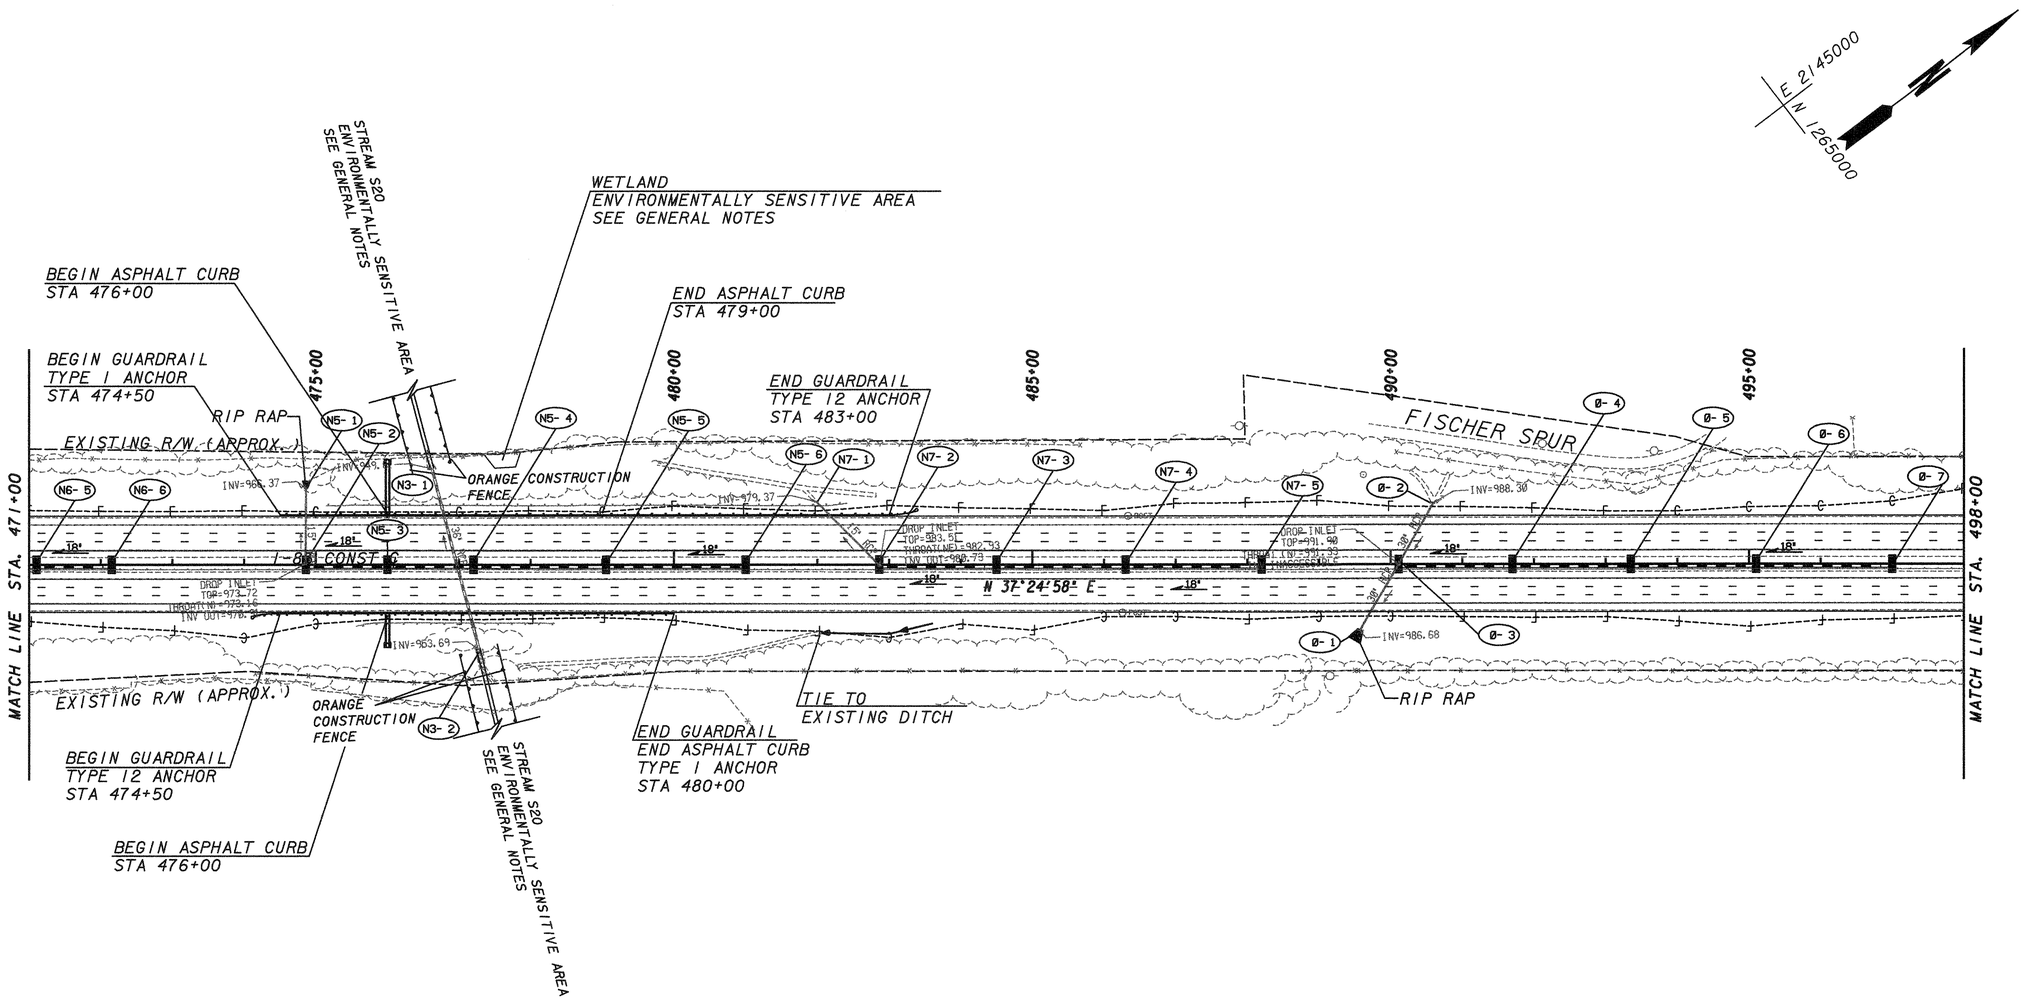

NOTE: FOR SYSTEM N6 PROFILE TABLE SEE SHEET13-13

SYSTEM N5 PIPE PROFILE

FROM	TO	SIZE	LENGTH	SLOPE	INV. IN	INV. OUT
N5-2	N5-1	15	103	4.41%	970.91	966.37
N5-3	N5-2	18	114	0.95%	971.99	970.91
N5-4	N5-3	18	120	1.07%	973.27	971.99
N5-5	N5-4	18	185	1.00%	975.12	973.27
N5-6	N5-5	18	195	1.39%	977.83	975.12

SYSTEM N7 PIPE PROFILE

FROM	TO	SIZE	LENGTH	SLOPE	INV. IN	INV. OUT
N7-2	N7-1	15	120	1.13%	980.73	979.37
N7-3	N7-2	18	163	0.85%	982.12	980.73
N7-4	N7-3	18	180	1.08%	984.07	982.12
N7-5	N7-4	18	190	1.22%	986.39	984.07

SYSTEM O PIPE PROFILE

FROM	TO	SIZE	LENGTH	SLOPE	INV. IN	INV. OUT
0-3	0-1	30	110	0.77%	987.53	986.68
0-4	0-3	18	159	1.80%	990.39	987.53
0-5	0-4	18	165	1.12%	992.23	990.39
0-6	0-5	18	175	1.06%	994.09	992.23
0-7	0-6	18	190	1.09%	996.16	994.09

E 2146000
N 1264000

PROPERTY AND EXISTING R/W LINE
REQUIRED R/W LINE
CONSTRUCTION LIMITS —C—F—
EASEMENT FOR CONSTR & MAINTENANCE OF SLOPES
EASEMENT FOR CONSTR OF SLOPES
EASEMENT FOR CONSTR OF DRIVES

BEGIN LIMIT OF ACCESS.....BLA
END LIMIT OF ACCESS.....ELA
LIMIT OF ACCESS
R/W AND LIMIT OF ACCESS
EXISTING R/W LINE

MULKEY ENGINEERS & CONSULTANTS
1255 CANTON STREET, SUITE G
ROSWELL, GEORGIA 30075
(678) 461-3511

SCALE IN FEET
0 100 200 400

REVISION DATES

STATE OF GEORGIA
DEPARTMENT OF TRANSPORTATION
OFFICE:

MAINLINE PLAN

DRAWING No. 13-14