COUNTY	PROJECT NUMBER	SHEET NO.	TOTAL SHEETS
COWETA	NHS-M002-00(434)	53	379

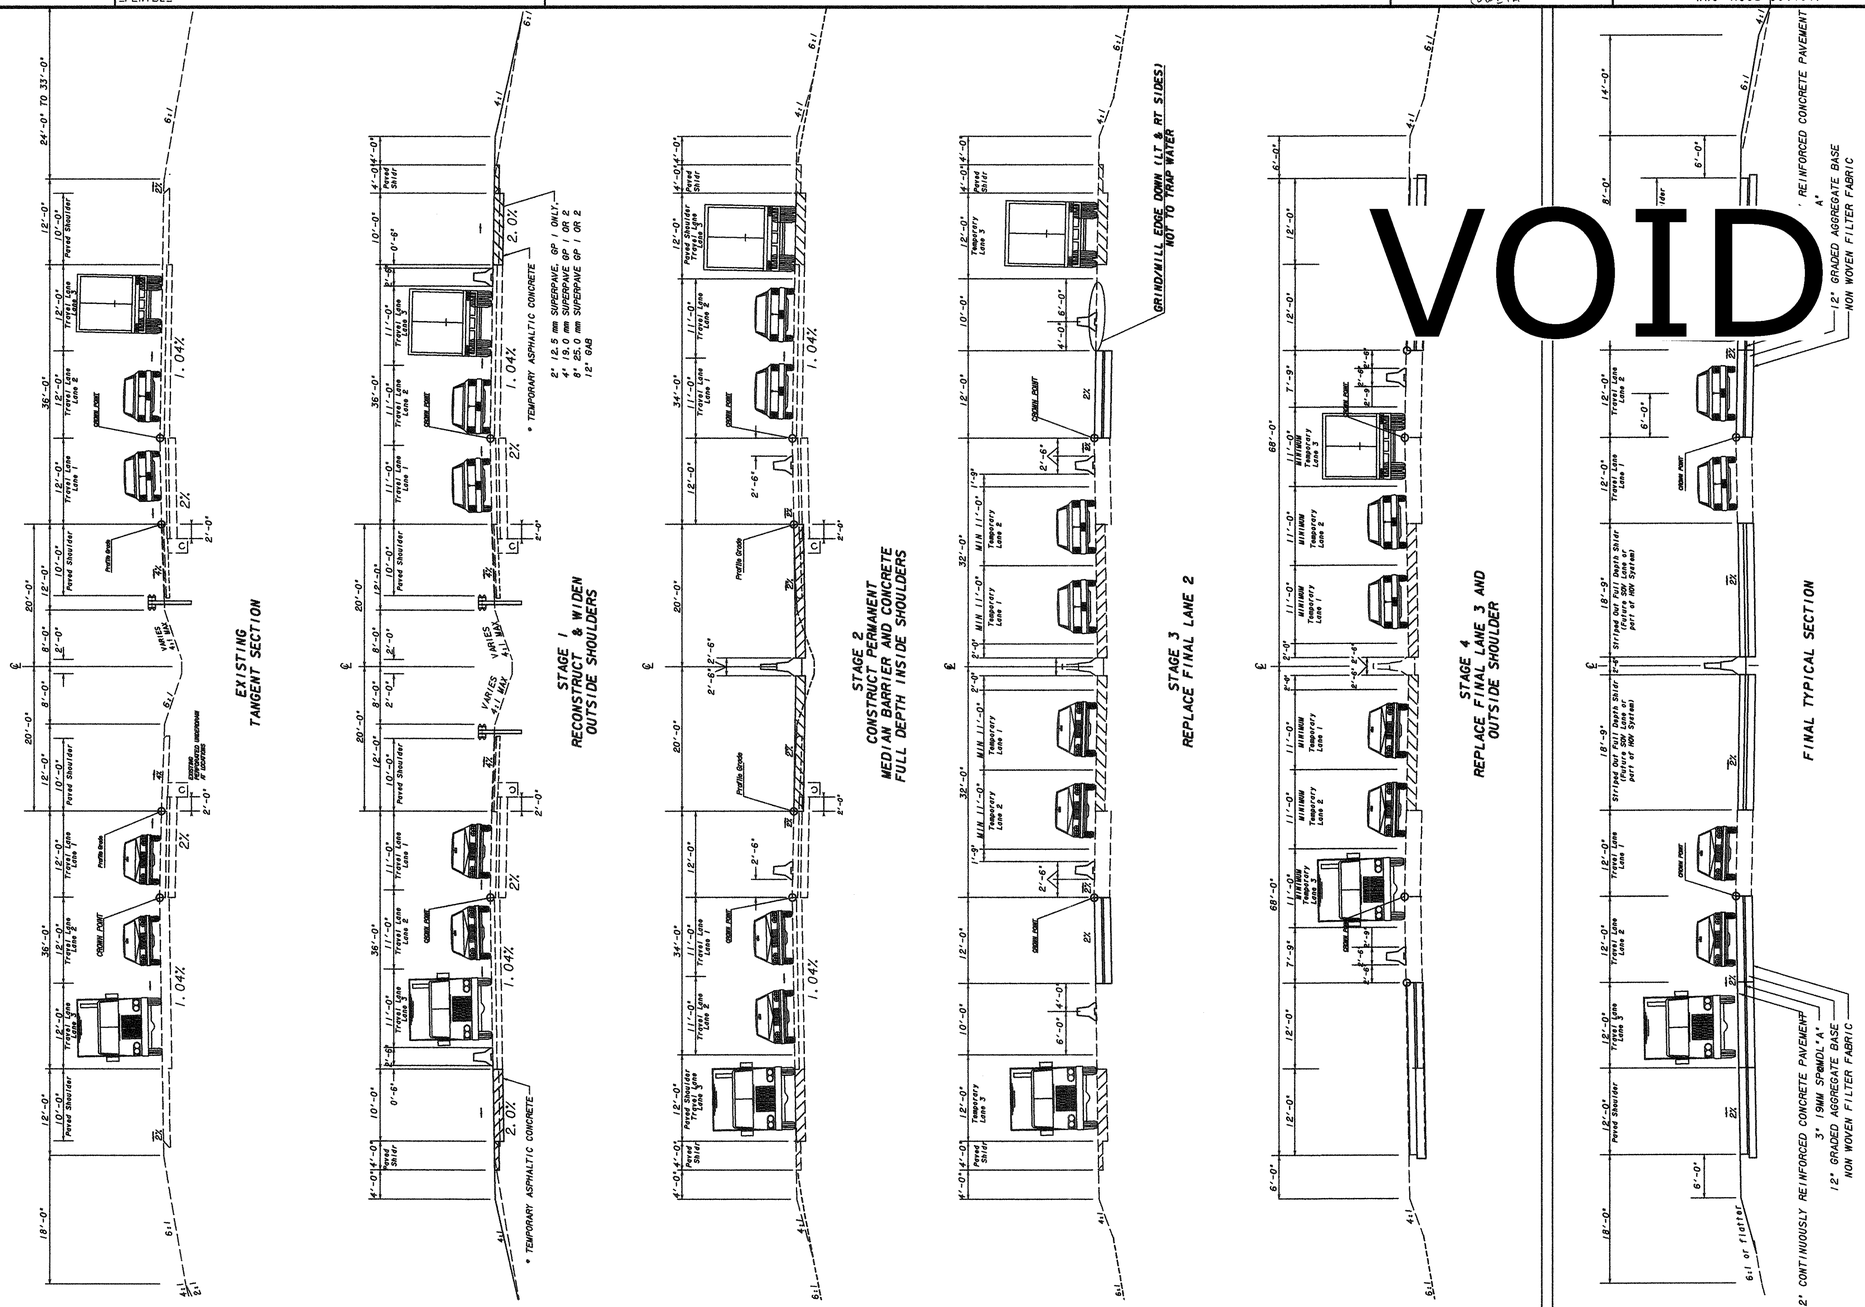

MULKEY ENGINEERS & CONSULTANTS
1255 CANTON STREET, SUITE G
ROSWELL, GEORGIA 30075
(678) 461-3511

SCALE IN FEET
0 10 20 40

REVISION DATES

STATE OF GEORGIA
DEPARTMENT OF TRANSPORTATION
OFFICE:

STAGING TYPICAL

DRAWING No. 19-01

GPLH