USE ON CONSTRUCTION

Tue Apr 17 09:15:39 2007 crudd	Tue Apr 17 09:15:39 2007 \\gdot-dsnl\gocfg\resources\gdot98_GOKIp8000.tbl	M:\M002434\UOC - 4-17-07\002434TYP-STAGING-UOC-VE.dgn	COUNTY	PROJECT NUMBER	SHEET NO.	TOTAL SHEETS
			COWETA	NHS-M002-00(434)	53	379

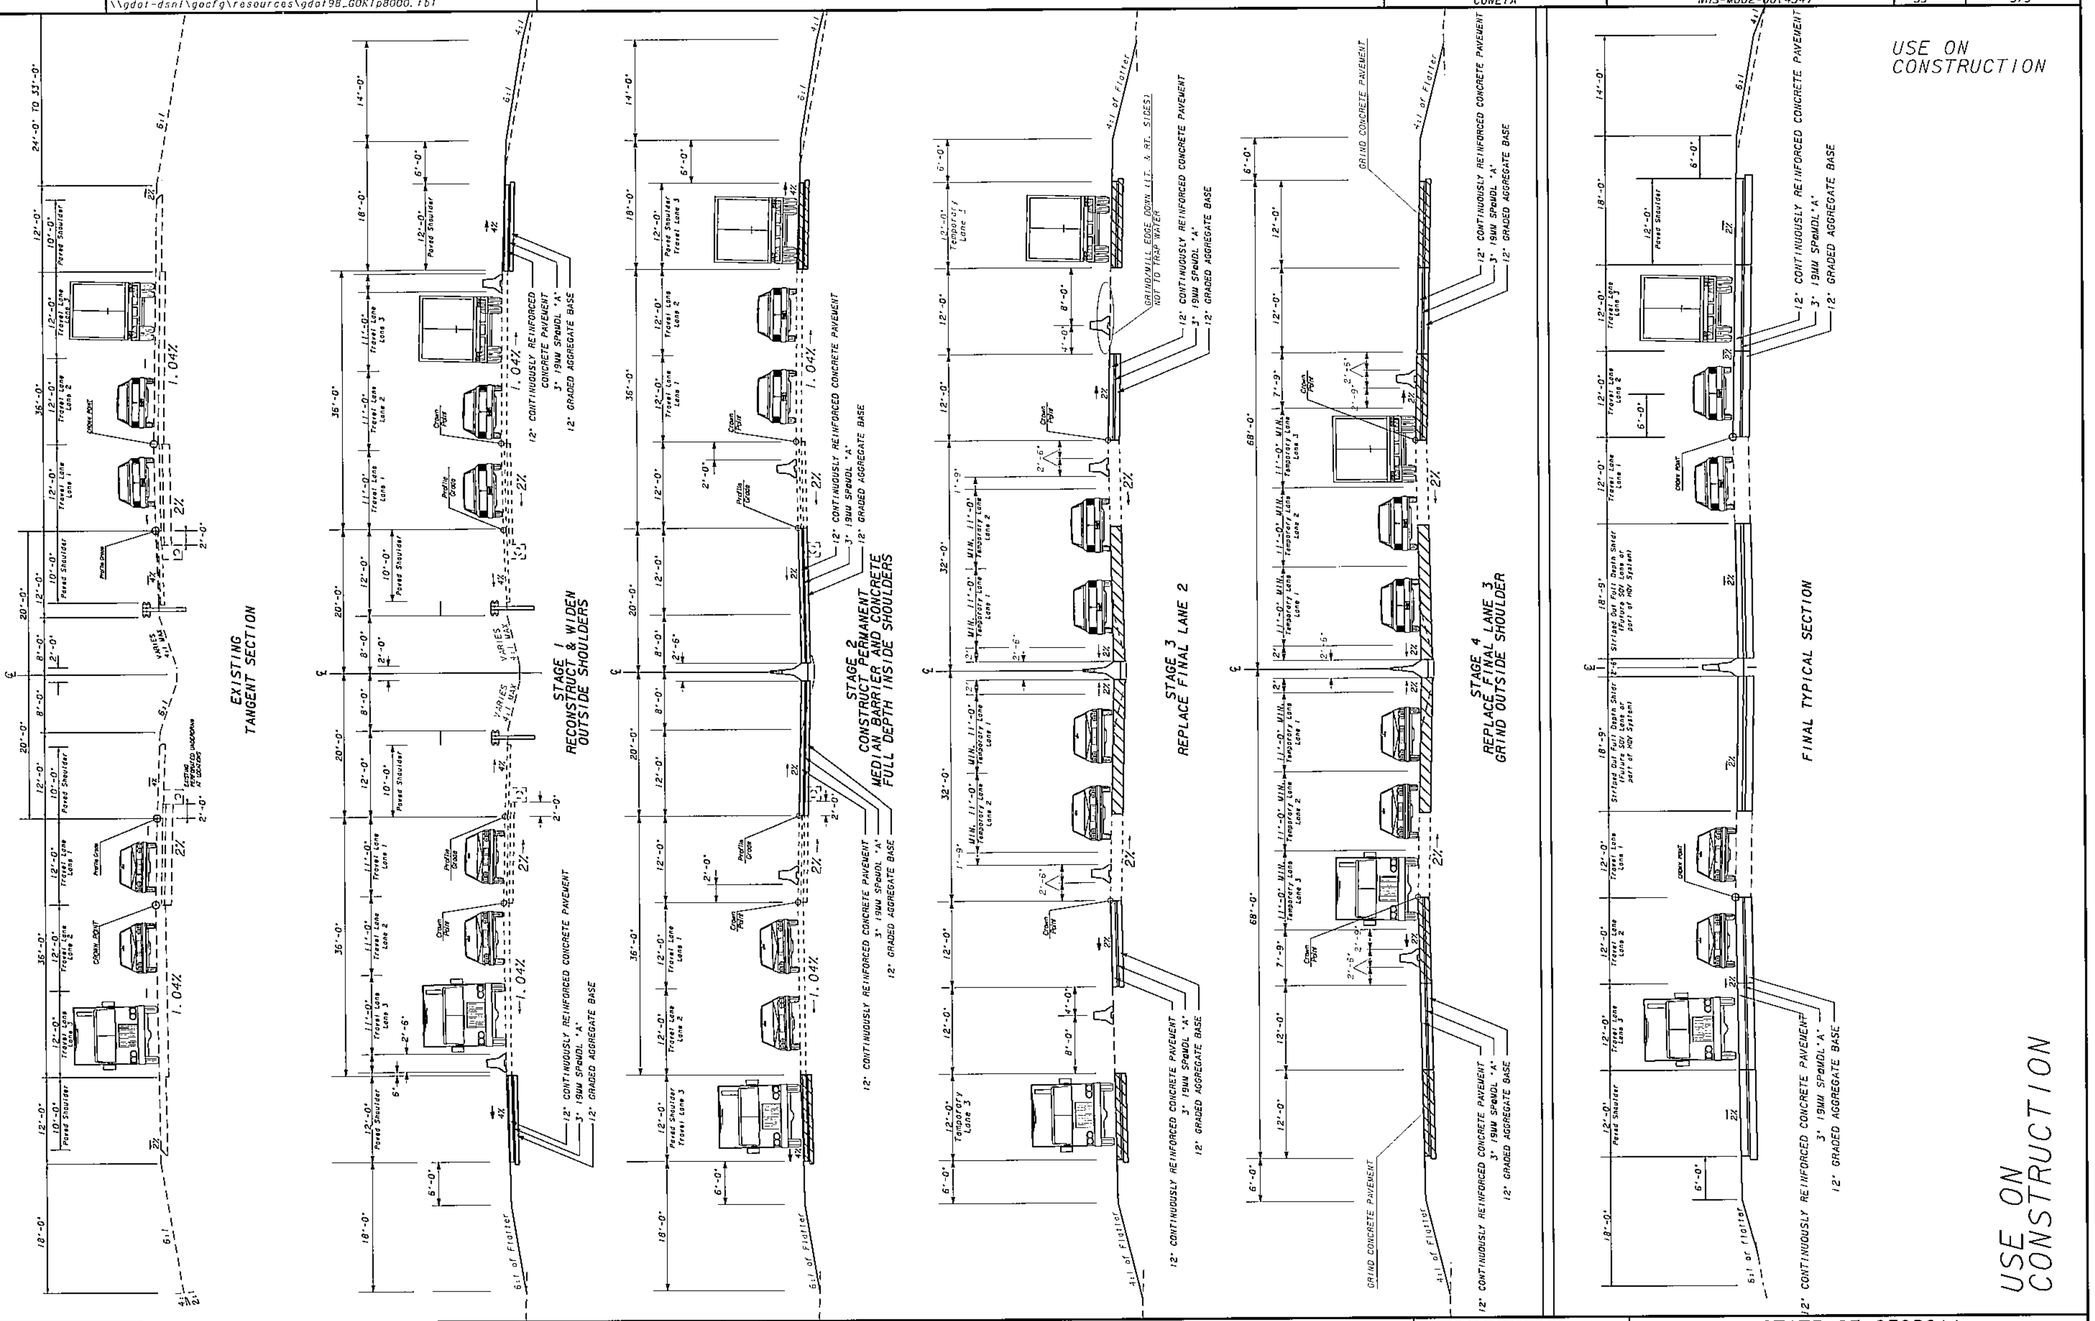

MULKEY
ENGINEERS & CONSULTANTS
1255 CANTON STREET, SUITE G
ROSWELL, GEORGIA 30075
(678) 461-3511

SCALE IN FEET
0 10 20 40

REVISION DATES		
03/26/07		
04/06/07		
04/17/07		

STATE OF GEORGIA
DEPARTMENT OF TRANSPORTATION
OFFICE:
STAGING TYPICAL

DRAWING No.
19-01

GPLN

4/17/2007 9:15:34 AM \\GDOT-DSNI\GOPLOT\OCF\go_kip8000_pcpor_36x24.gcf crudd M:\M002434\UOC - 4-17-07\019-001-002434TYP-STAGING-UOC-4-17-07.prf CO-RDS