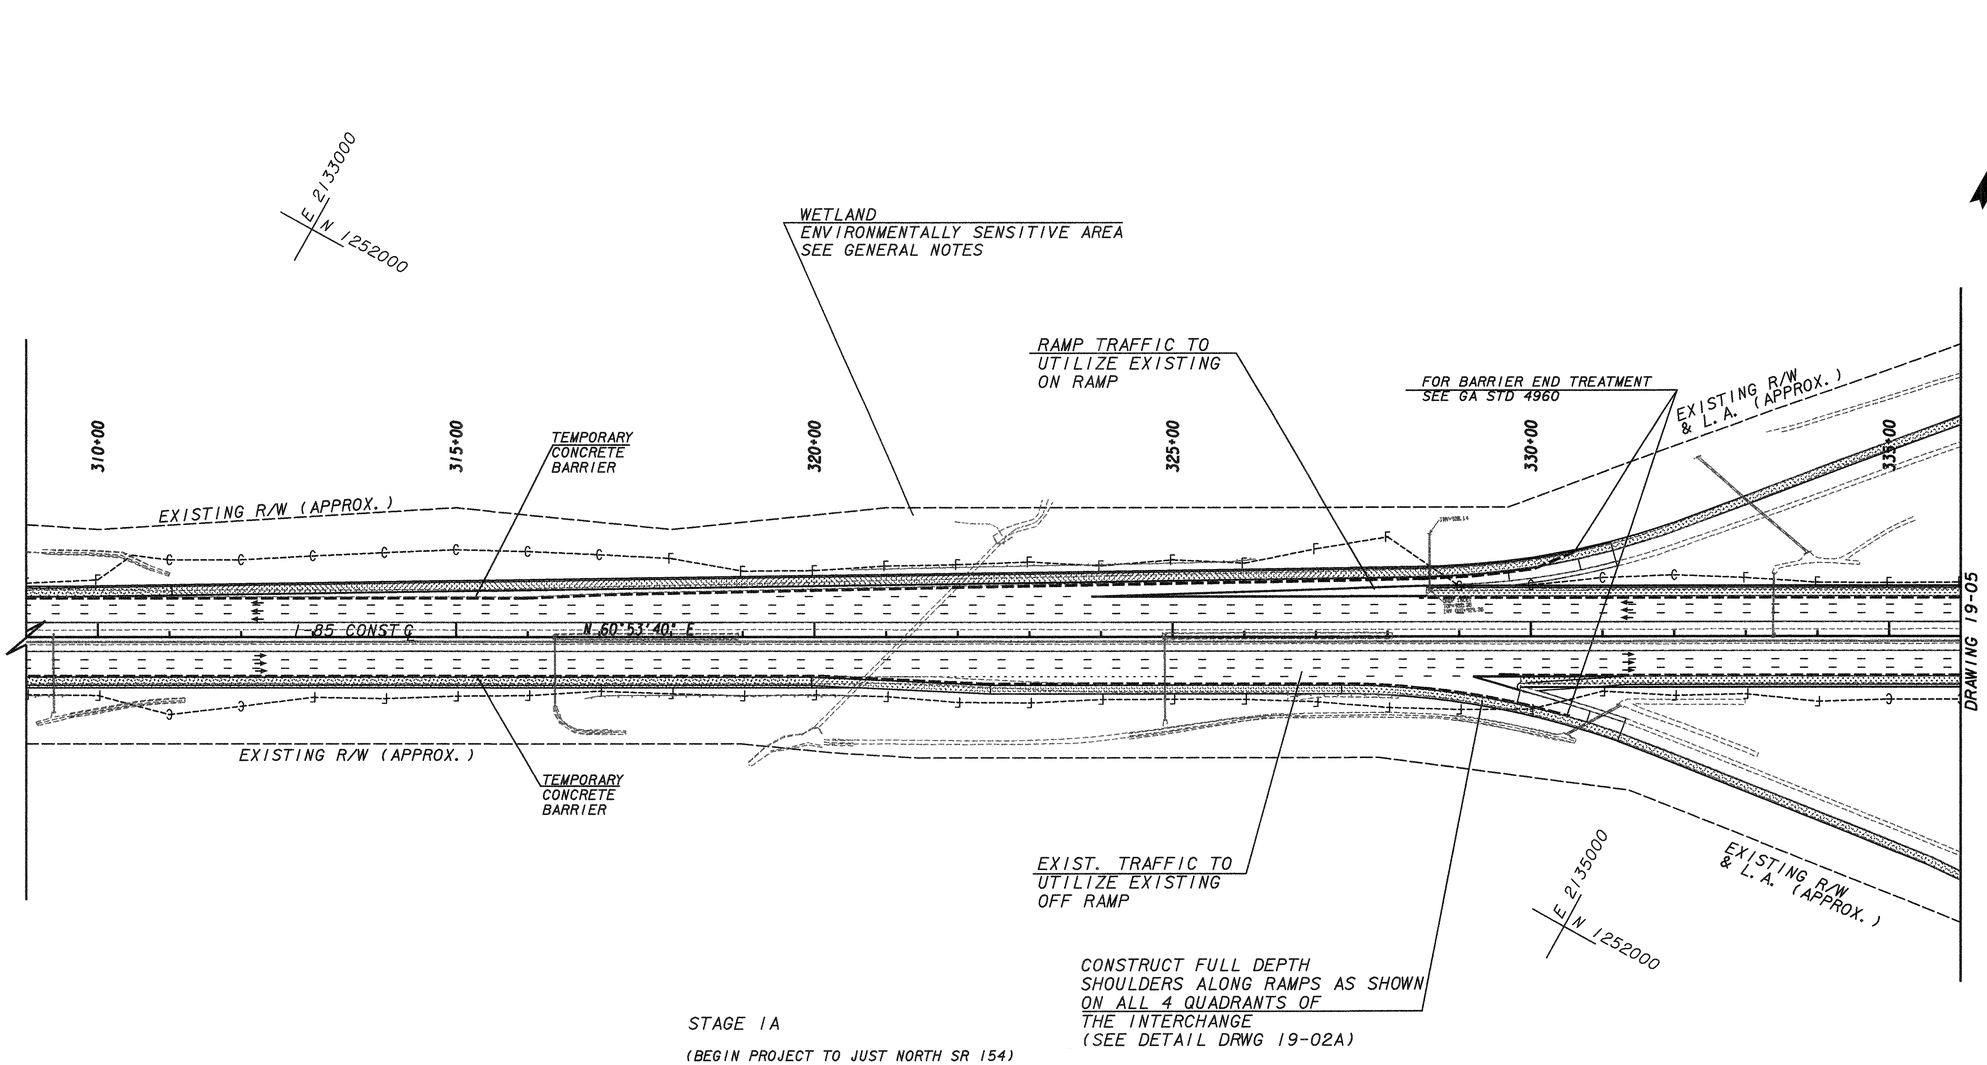

STAGE 1A

(BEGIN PROJECT TO JUST NORTH SR 154)

TRAFFIC TO REMAIN ON EXISTING (SHIFTED SLIGHTLY UTILIZING 11' LANES)

PLACE TEMPORARY BARRIER BETWEEN TRAVEL LANES & WORK ZONES AND PROTECT ENDS IN ACCORDANCE WITH GA STD 4960.

CONSTRUCT OUTSIDE TEMPORARY ASPHALT PAVEMENT, GRADING & DRAINAGE

TRAFFIC THIS STAGE
STAGE 1 CONSTRUCTION
STAGE 2 CONSTRUCTION
STAGE 3 CONSTRUCTION
STAGE 4 CONSTRUCTION

MULKEY ENGINEERS & CONSULTANTS
1255 CANTON STREET, SUITE G
ROSWELL, GEORGIA 30075
(678) 461-3511

SCALE IN FEET
0 100 200 400

REVISION DATES

STATE OF GEORGIA
DEPARTMENT OF TRANSPORTATION
OFFICE:

STAGING PLAN STAGE 1A

DRAWING No. 19-04