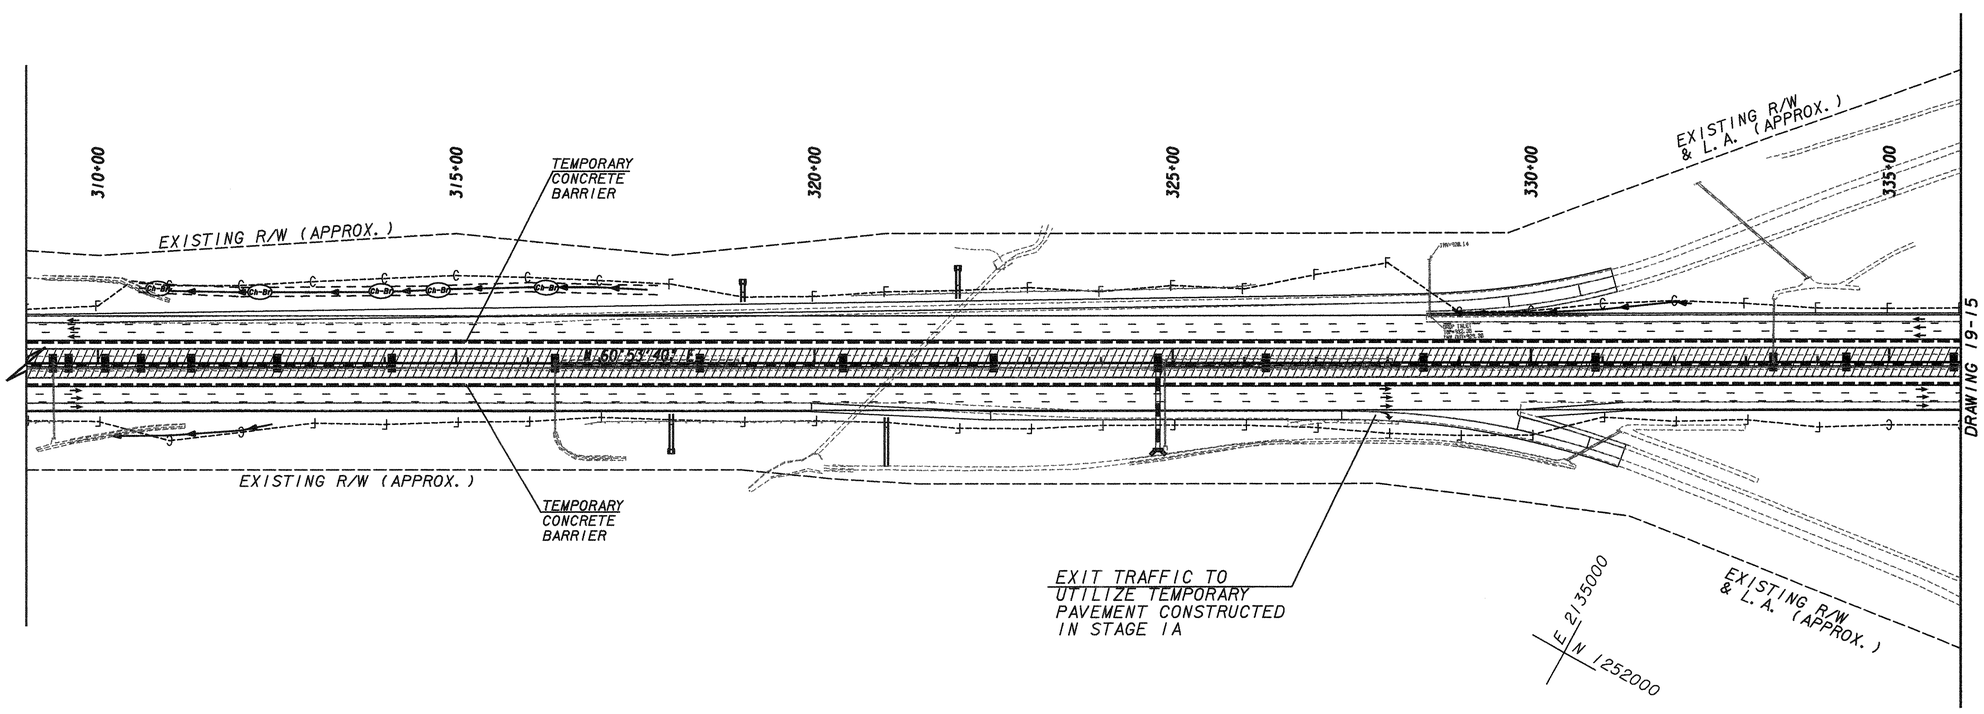

STAGE 2A

(BEGIN PROJECT TO JUST NORTH SR 154)

SHIFT TRAFFIC TO THE OUTSIDE UTILIZIING TEMPORARY ASPHALT PAVEMENT.

PLACE TEMPORARY BARRIER BETWEEN TRAVEL LANES & WORK ZONE.

CONSTRUCT FULL DEPTH CONCRETE INSIDE SHOULDER, MEDIAN BARRIER AND DRAINAGE.

- TRAFFIC THIS STAGE
- STAGE 1 CONSTRUCTION
- STAGE 2 CONSTRUCTION
- STAGE 3 CONSTRUCTION
- STAGE 4 CONSTRUCTION

MULKEY ENGINEERS & CONSULTANTS
1255 CANTON STREET, SUITE G
ROSWELL, GEORGIA 30075
(678) 461-3511

SCALE IN FEET
0 100 200 400

REVISION DATES

STATE OF GEORGIA
DEPARTMENT OF TRANSPORTATION
OFFICE:

STAGING PLAN STAGE 2A

DRAWING No. 19-13