COUNTY	PROJECT NUMBER	SHEET NO.	TOTAL SHEETS
COWETA	NHS-M002-00(434)	72	379

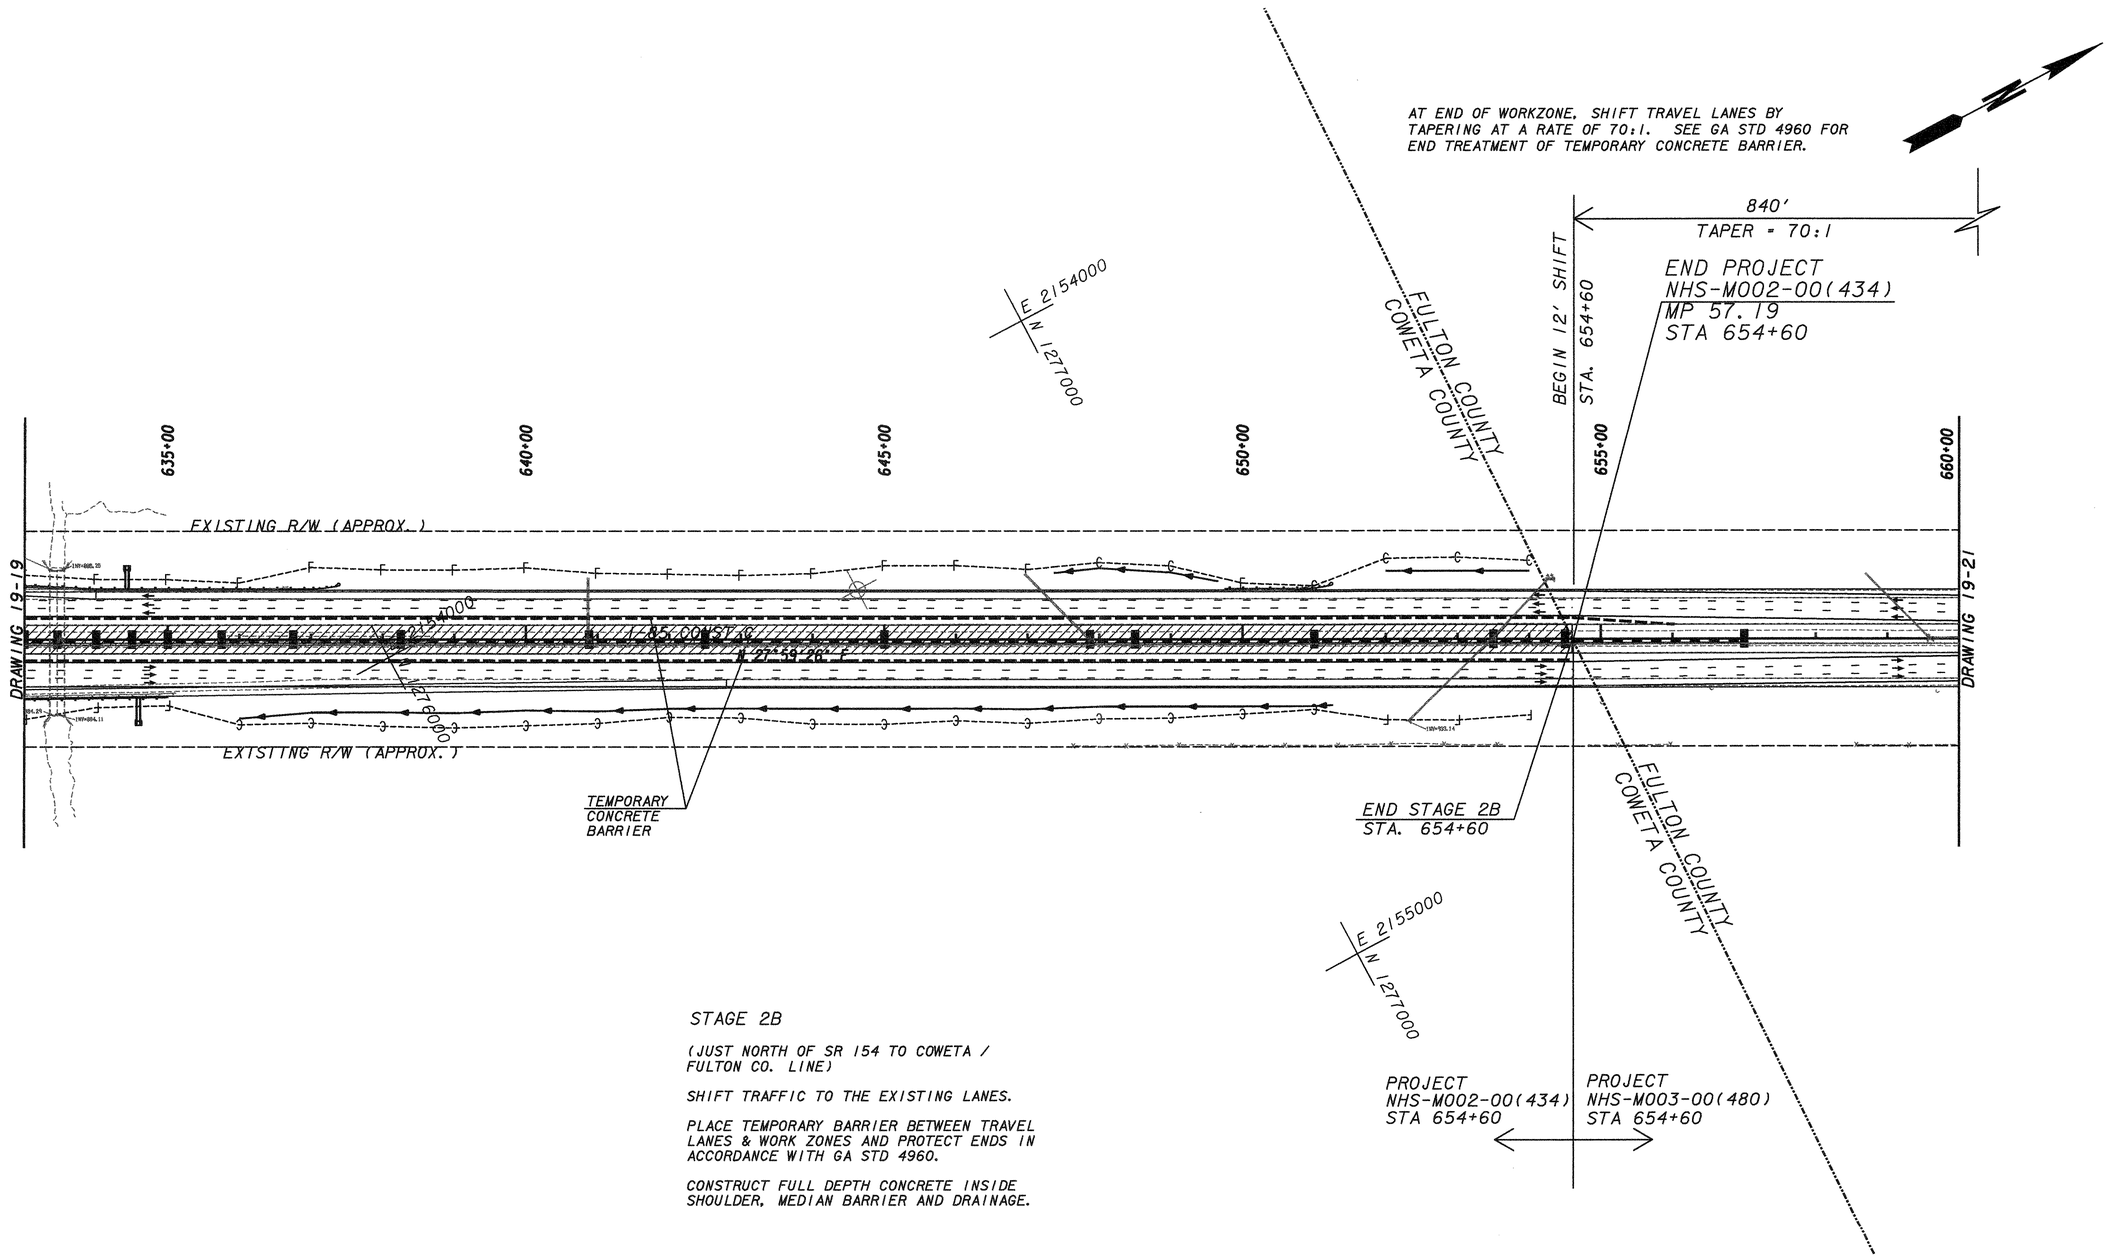

STAGE 2B

(JUST NORTH OF SR 154 TO COWETA / FULTON CO. LINE)

SHIFT TRAFFIC TO THE EXISTING LANES.

PLACE TEMPORARY BARRIER BETWEEN TRAVEL LANES & WORK ZONES AND PROTECT ENDS IN ACCORDANCE WITH GA STD 4960.

CONSTRUCT FULL DEPTH CONCRETE INSIDE SHOULDER, MEDIAN BARRIER AND DRAINAGE.

TRAFFIC THIS STAGE
STAGE 1 CONSTRUCTION
STAGE 2 CONSTRUCTION
STAGE 3 CONSTRUCTION
STAGE 4 CONSTRUCTION

MULKEY ENGINEERS & CONSULTANTS
1255 CANTON STREET, SUITE G
ROSWELL, GEORGIA 30075
(678) 461-3511

SCALE IN FEET
0 100 200 400

REVISION DATES

STATE OF GEORGIA
DEPARTMENT OF TRANSPORTATION
OFFICE:

STAGING PLAN
STAGE 2B

DRAWING No. 19-19