5/4/2006 3:38:05 PM PRF USER:kmcduff _PENTBL_	f:\projects\2005 jbf\to8-85\design\dgn\002434st26.dgn	COUNTY	PROJECT NUMBER	SHEET NO.	TOTAL SHEETS
		COWETA	NHS-M002-00(434)	79	319

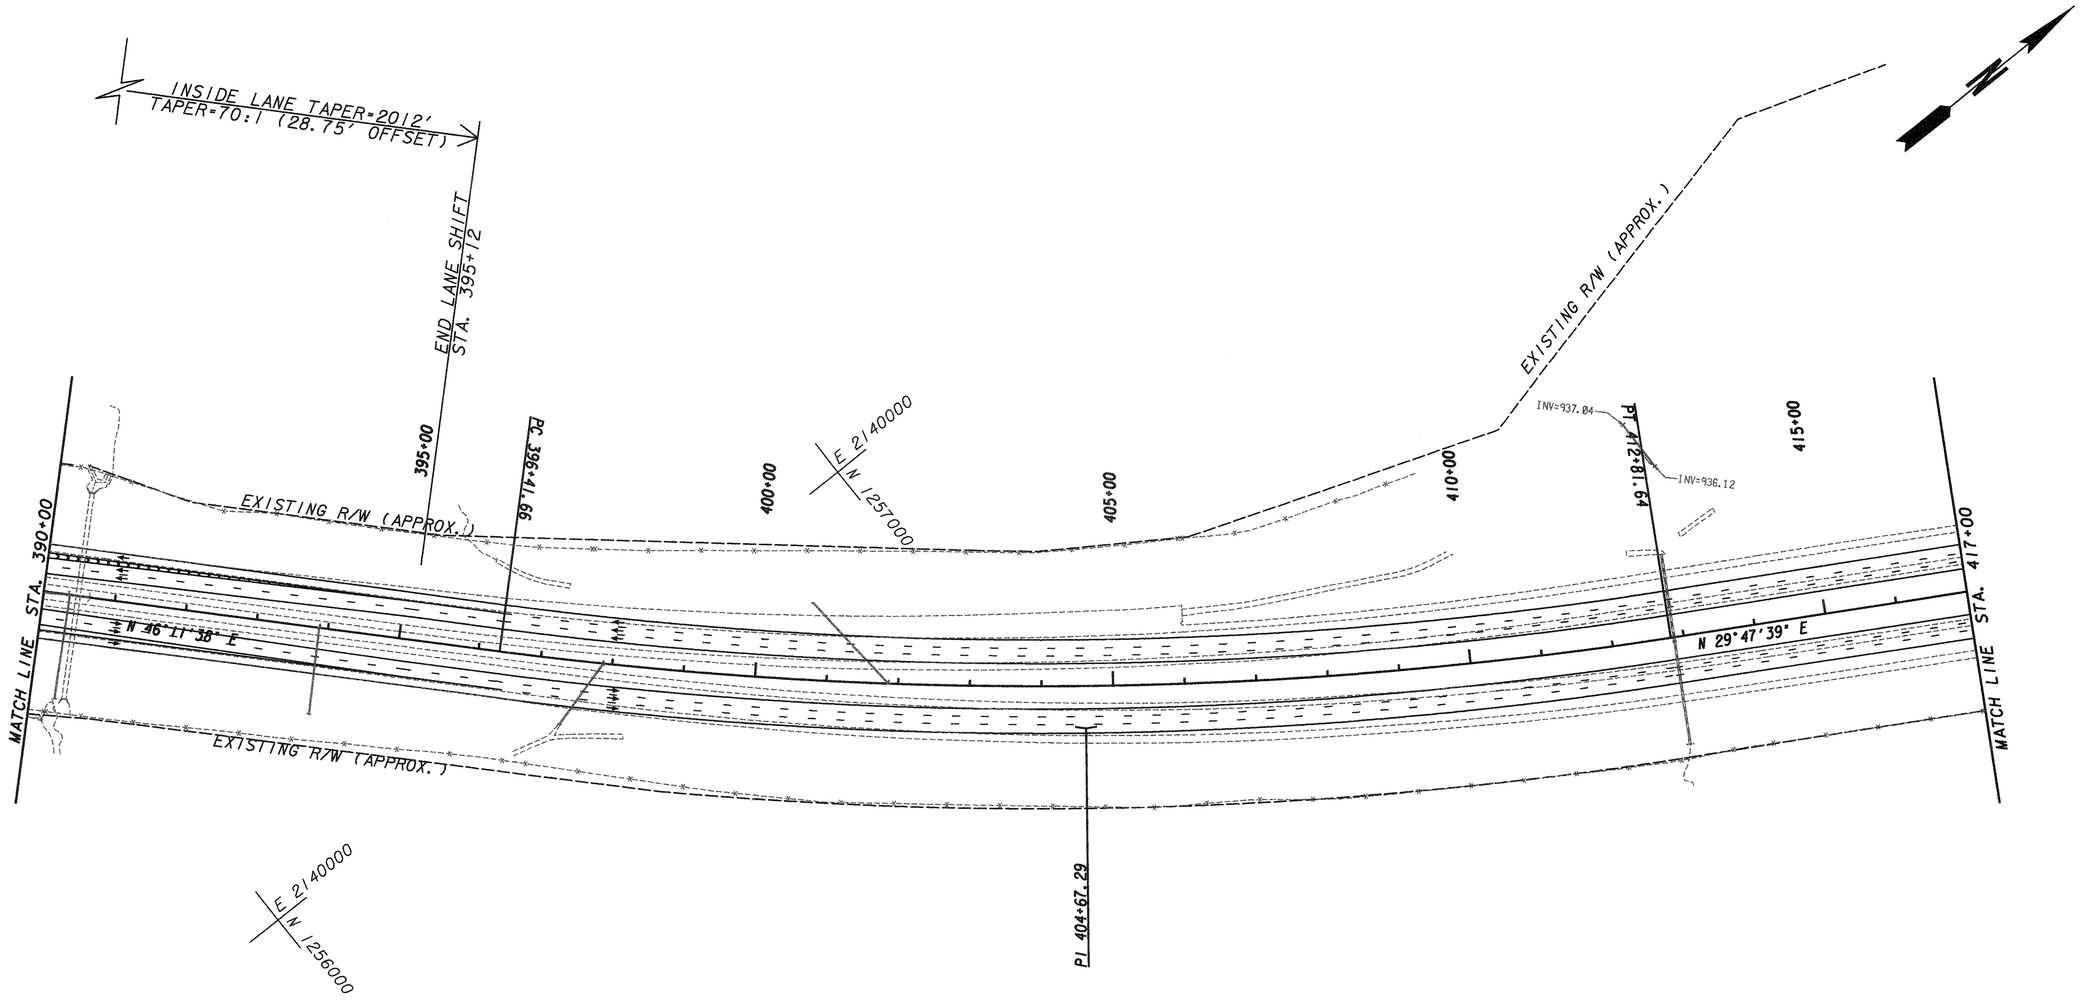

TRAFFIC THIS STAGE

STAGE 1 CONSTRUCTION

STAGE 2 CONSTRUCTION

STAGE 3 CONSTRUCTION

STAGE 4 CONSTRUCTION

MULKEY ENGINEERS & CONSULTANTS
1255 CANTON STREET, SUITE G
ROSWELL, GEORGIA 30075
(678) 461-3511

SCALE IN FEET
0 100 200 400

REVISION DATES

STATE OF GEORGIA
DEPARTMENT OF TRANSPORTATION

OFFICE:

STAGING PLAN
STAGE 3A

DRAWING No. 19-26