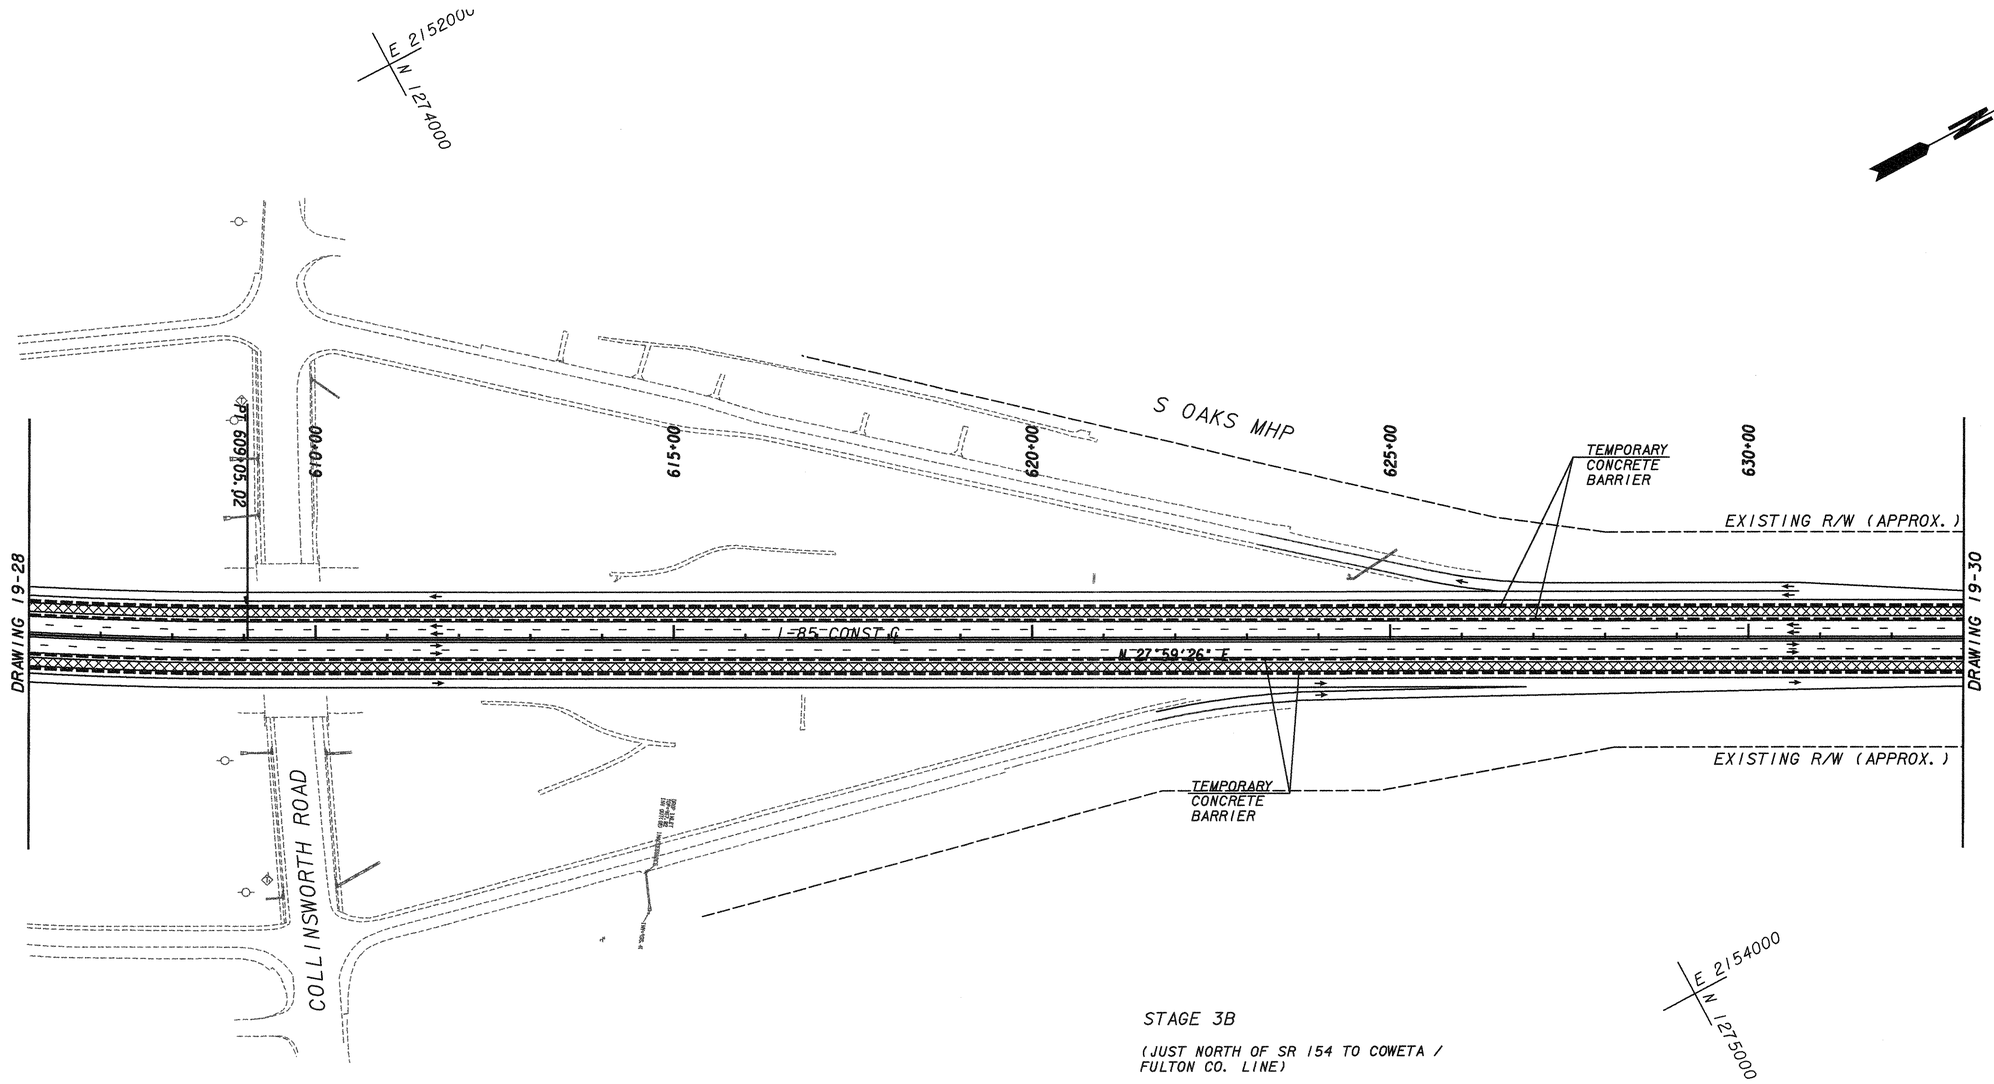

STAGE 3B

(JUST NORTH OF SR 154 TO COWETA / FULTON CO. LINE)

SHIFT TWO INSIDE LANES TO INSIDE UTILIZING FULL DEPTH CONCRETE CONSTRUCTED IN STAGE 2.

MAINTAIN OUTSIDE LANE ON TEMPORARY ASPHALT PAVEMENT.

PLACE TWO ROWS OF TEMPORARY BARRIER BETWEEN TRAVEL LANES & WORK ZONE.

CONSTRUCT FULL DEPTH FINAL TRAVEL LANE NO. 2

TRAFFIC THIS STAGE
STAGE 1 CONSTRUCTION
STAGE 2 CONSTRUCTION
STAGE 3 CONSTRUCTION
STAGE 4 CONSTRUCTION

MULKEY ENGINEERS & CONSULTANTS
1255 CANTON STREET, SUITE G
ROSWELL, GEORGIA 30075
(678) 461-3511

SCALE IN FEET
0 100 200 400

REVISION DATES

STATE OF GEORGIA
DEPARTMENT OF TRANSPORTATION
OFFICE:

STAGING PLAN STAGE 3B

DRAWING No. 19-29