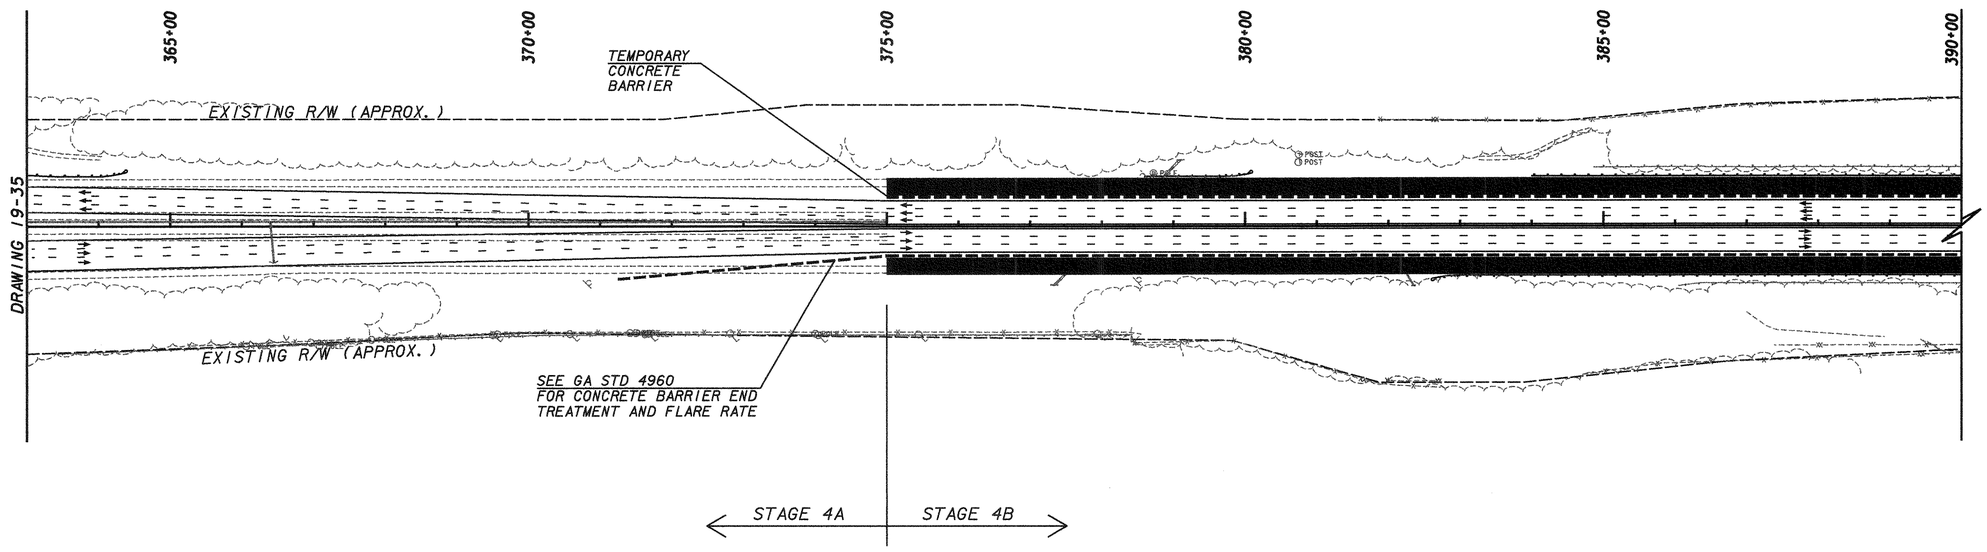

STAGE 4B

(BEGIN PROJECT TO JUST NORTH SR 154)

SHIFT TRAVEL LANES TO THE INSIDE. SHIFT LANES AT A TAPER RATE OF 70:1.

PLACE TEMPORARY BARRIER BETWEEN TRAVEL LANES & WORK ZONE AND PROTECT ENDS IN ACCORDANCE WITH GA STD 4960.

CONSTRUCT FULL DEPTH FINAL TRAVEL LANE NO. 3 AND FINAL OUTSIDE SHOULDER.

TRAFFIC THIS STAGE
STAGE 1 CONSTRUCTION
STAGE 2 CONSTRUCTION
STAGE 3 CONSTRUCTION
STAGE 4 CONSTRUCTION

MULKEY ENGINEERS & CONSULTANTS
1255 CANTON STREET, SUITE G
ROSWELL, GEORGIA 30075
(678) 461-3511

SCALE IN FEET
0 100 200 400

REVISION DATES

STATE OF GEORGIA
DEPARTMENT OF TRANSPORTATION
OFFICE:

STAGING PLAN
STAGE 4B

DRAWING No. 19-37