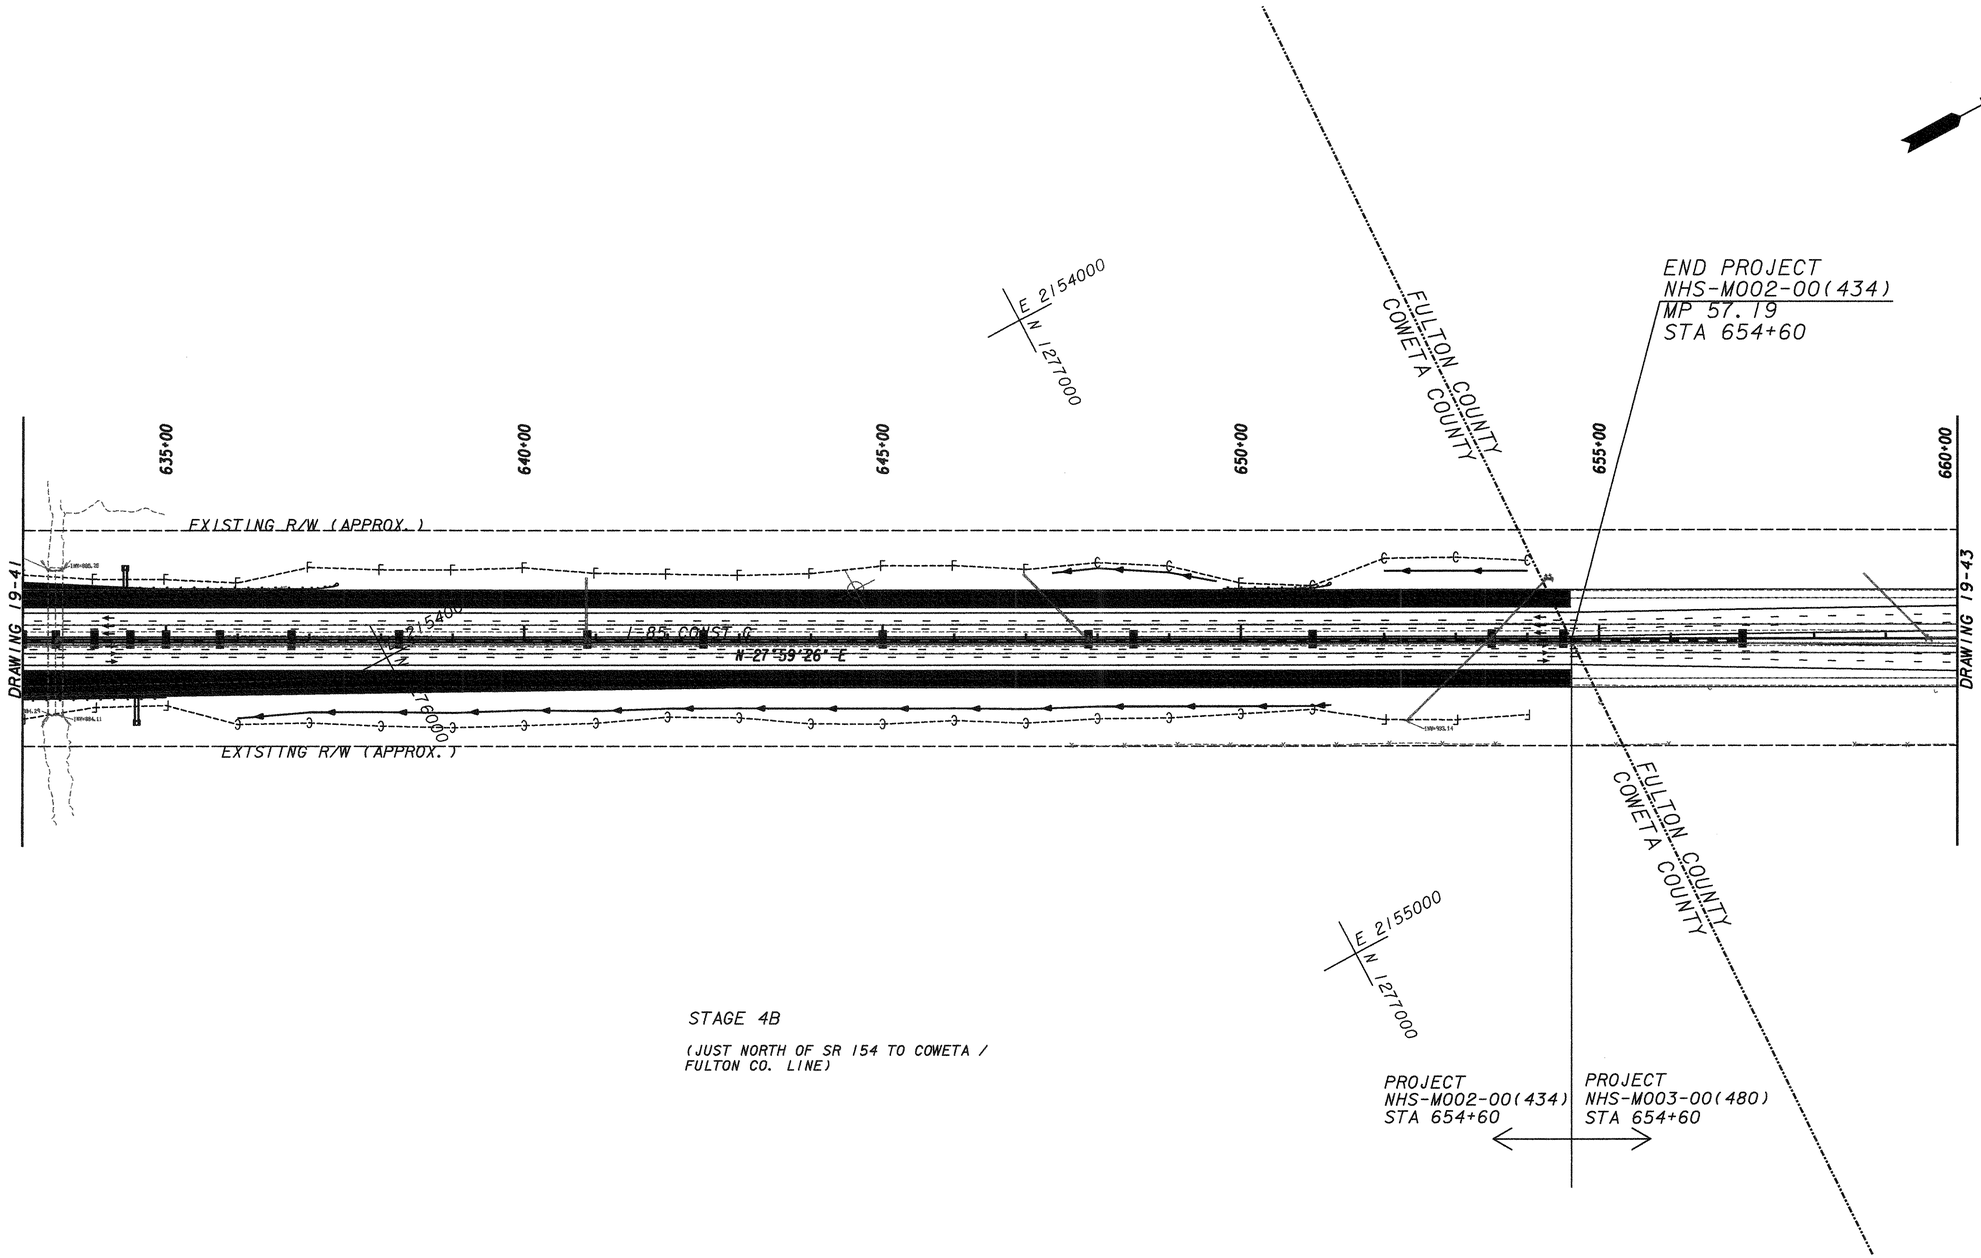

STAGE 4B

(JUST NORTH OF SR 154 TO COWETA / FULTON CO. LINE)

TRAFFIC THIS STAGE
STAGE 1 CONSTRUCTION
STAGE 2 CONSTRUCTION
STAGE 3 CONSTRUCTION
STAGE 4 CONSTRUCTION

MULKEY ENGINEERS & CONSULTANTS
1255 CANTON STREET, SUITE G
ROSWELL, GEORGIA 30075
(678) 461-3511

SCALE IN FEET
0 100 200 400

REVISION DATES

STATE OF GEORGIA
DEPARTMENT OF TRANSPORTATION
OFFICE:

STAGING PLAN STAGE 4B

DRAWING No. 19-40