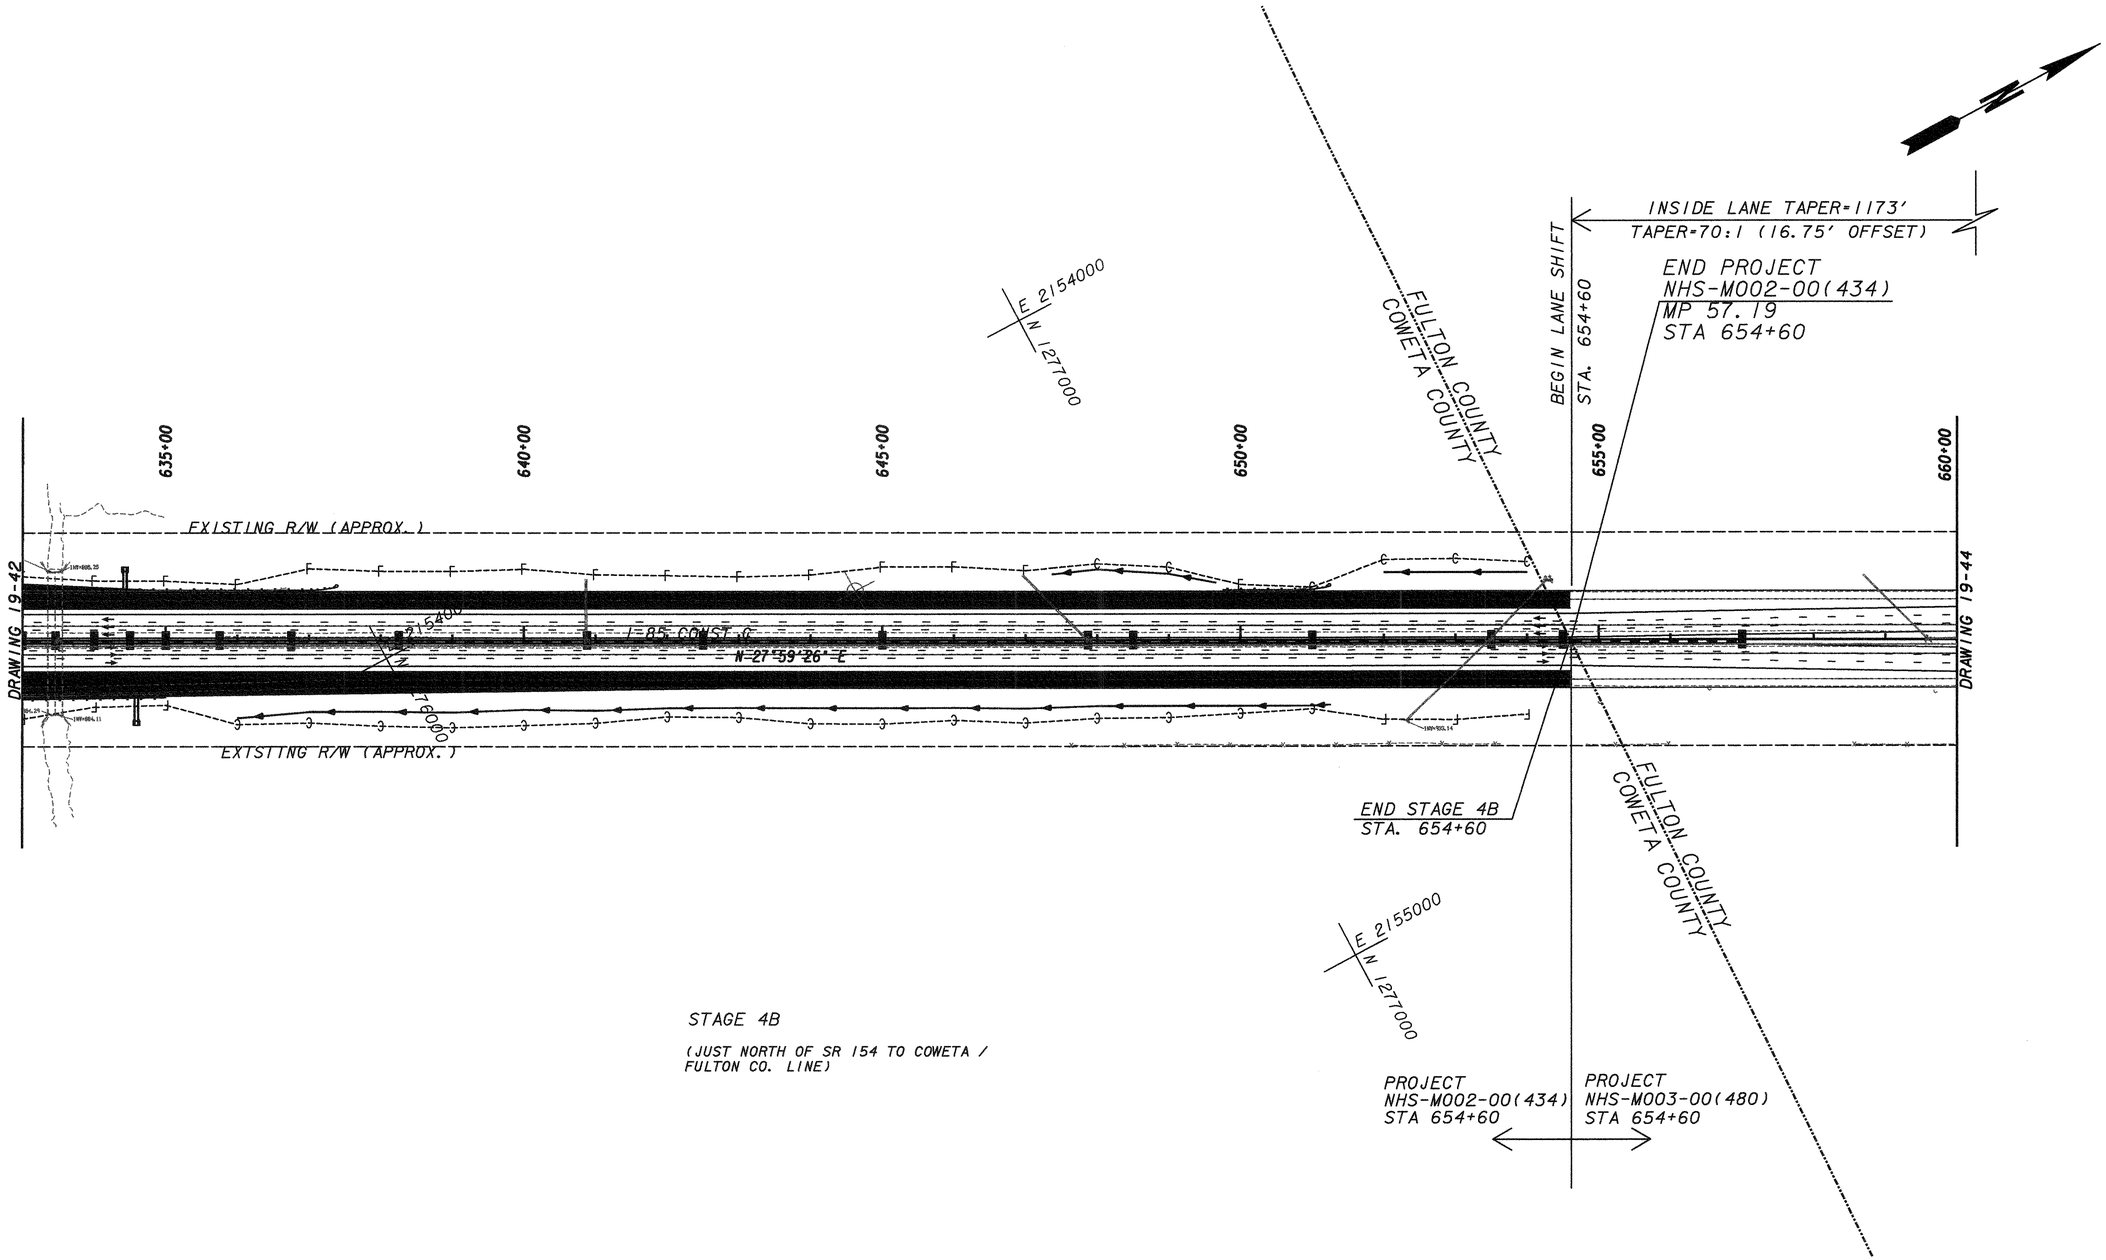

TRAFFIC THIS STAGE

STAGE 1 CONSTRUCTION

STAGE 2 CONSTRUCTION

STAGE 3 CONSTRUCTION

STAGE 4 CONSTRUCTION

MULKEY
ENGINEERS & CONSULTANTS
1255 CANTON STREET, SUITE G
ROSWELL, GEORGIA 30075
(678) 461-3511

SCALE IN FEET
0 100 200 400

REVISION DATES

STATE OF GEORGIA
DEPARTMENT OF TRANSPORTATION

OFFICE:

STAGING PLAN
STAGE 4B

DRAWING No. 19-41