5/8/2006	1:22:50 PM	PRF	f:\projects\2005 jbt\to8-85\design\dgn\002434dm03.dgn	COUNTY	PROJECT NUMBER	SHEET NO.	TOTAL SHEETS
USER:kmoduff		_PENTBL_		COWETA	NHS-M002-00(434)	98	379

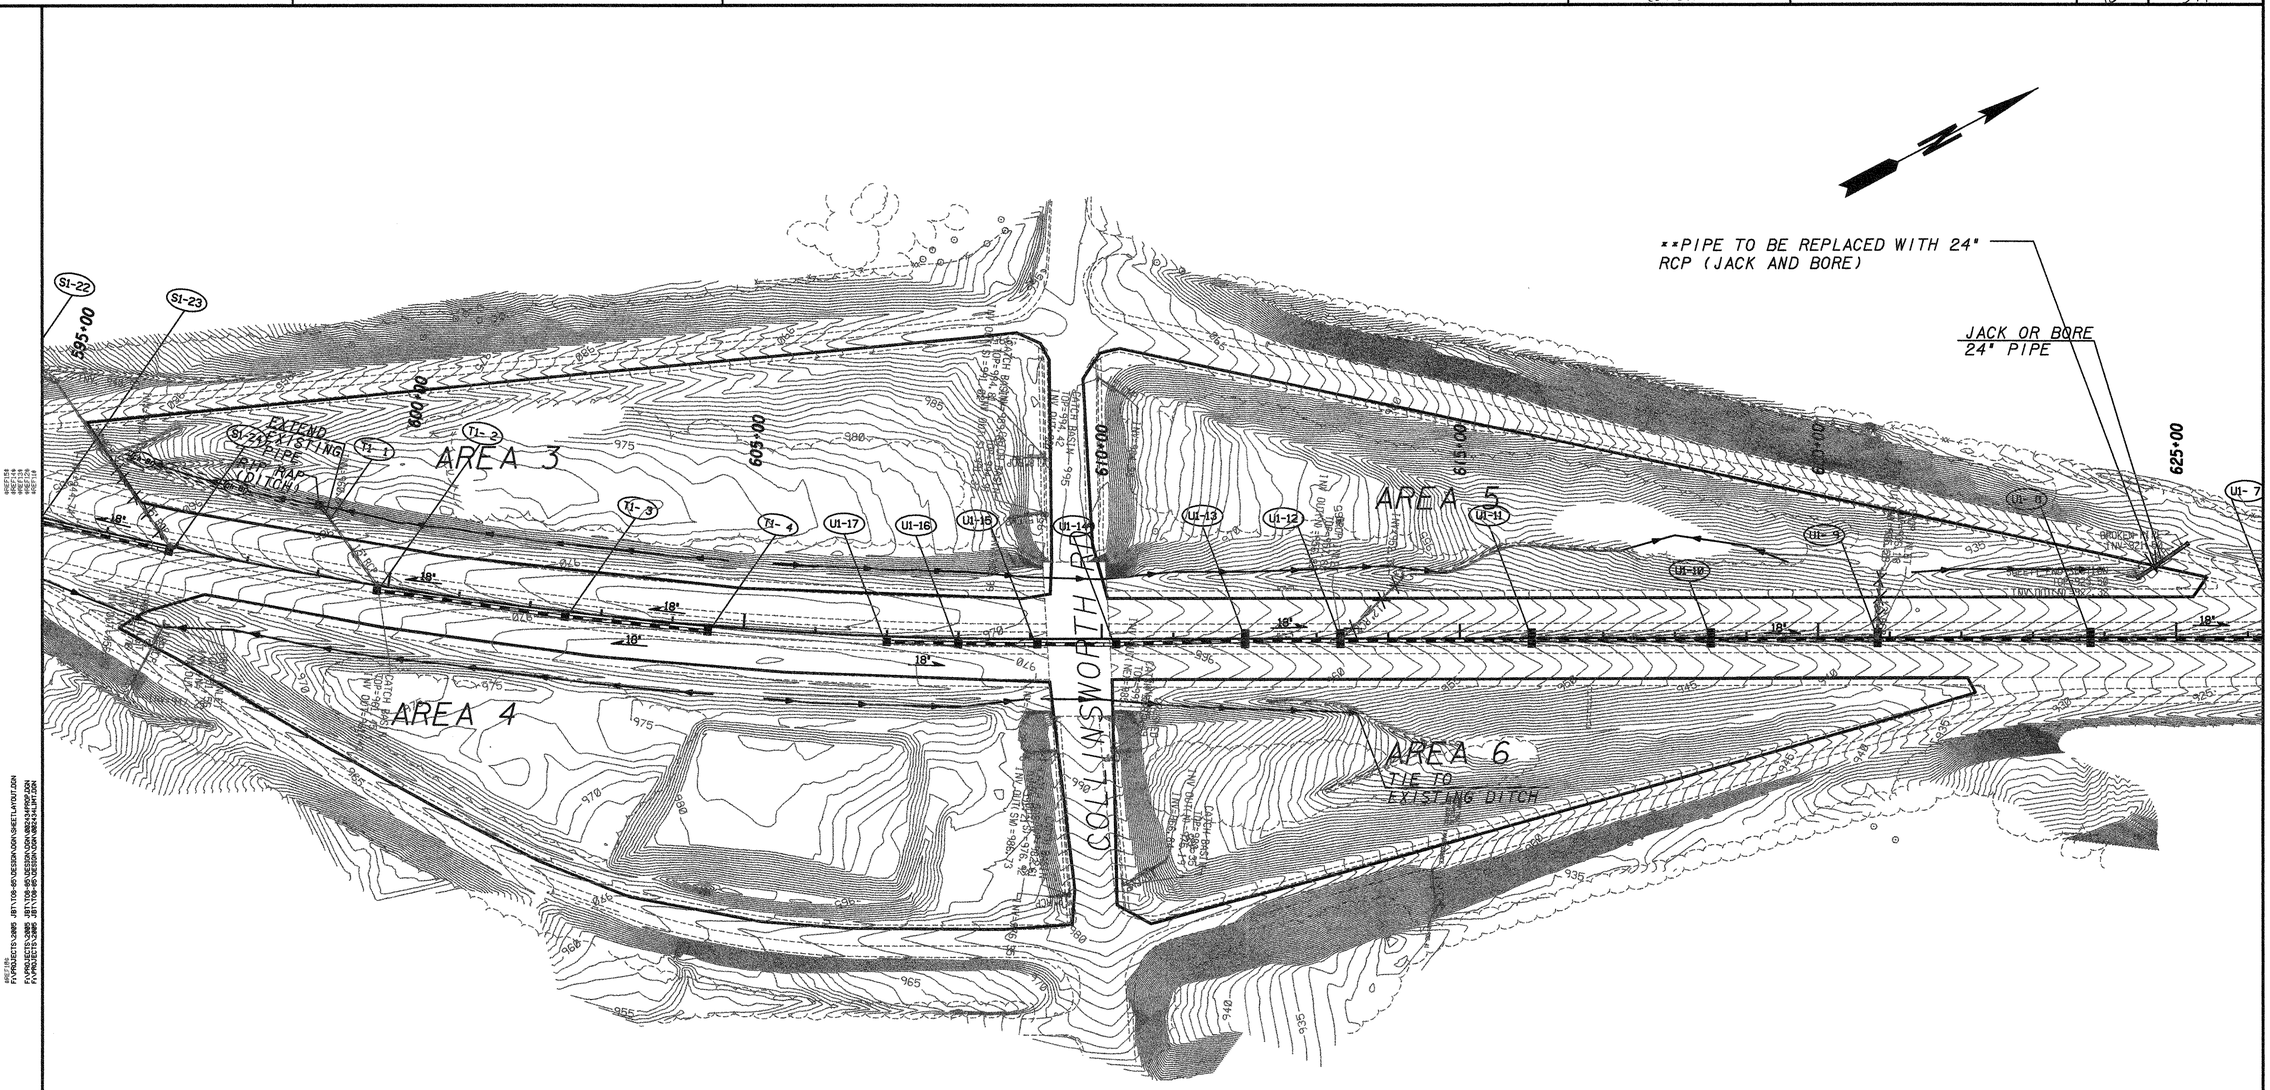

AREA	STATION	SIZE	DRAINAGE AREA (AC)	Q50 (CFS)	Q100 (CFS)
3	596+00 LT (SB ENTRANCE)	24"	22	28.6	31
4	597+00 RT (NB EXIT)	18"	8	23	26
5	625+00 LT (SB EXIT)	24"	7	22	25
6	TO BE DETERMINED IN FIELD				

MULKEY
ENGINEERS & CONSULTANTS
1255 CANTON STREET, SUITE G
ROSWELL, GEORGIA 30075
(678) 461-3511

SCALE IN FEET
0 100 200 400

REVISION DATES

STATE OF GEORGIA
DEPARTMENT OF TRANSPORTATION
OFFICE:

DRAINAGE AREA MAP
COLLINSWORTH RD INTERCHANGE

DRAWING No. 21-03