STATE	PROJECT NUMBER	SHEET NO.	TOTAL SHEETS
GA	NHS-M002-00(434)	113	379

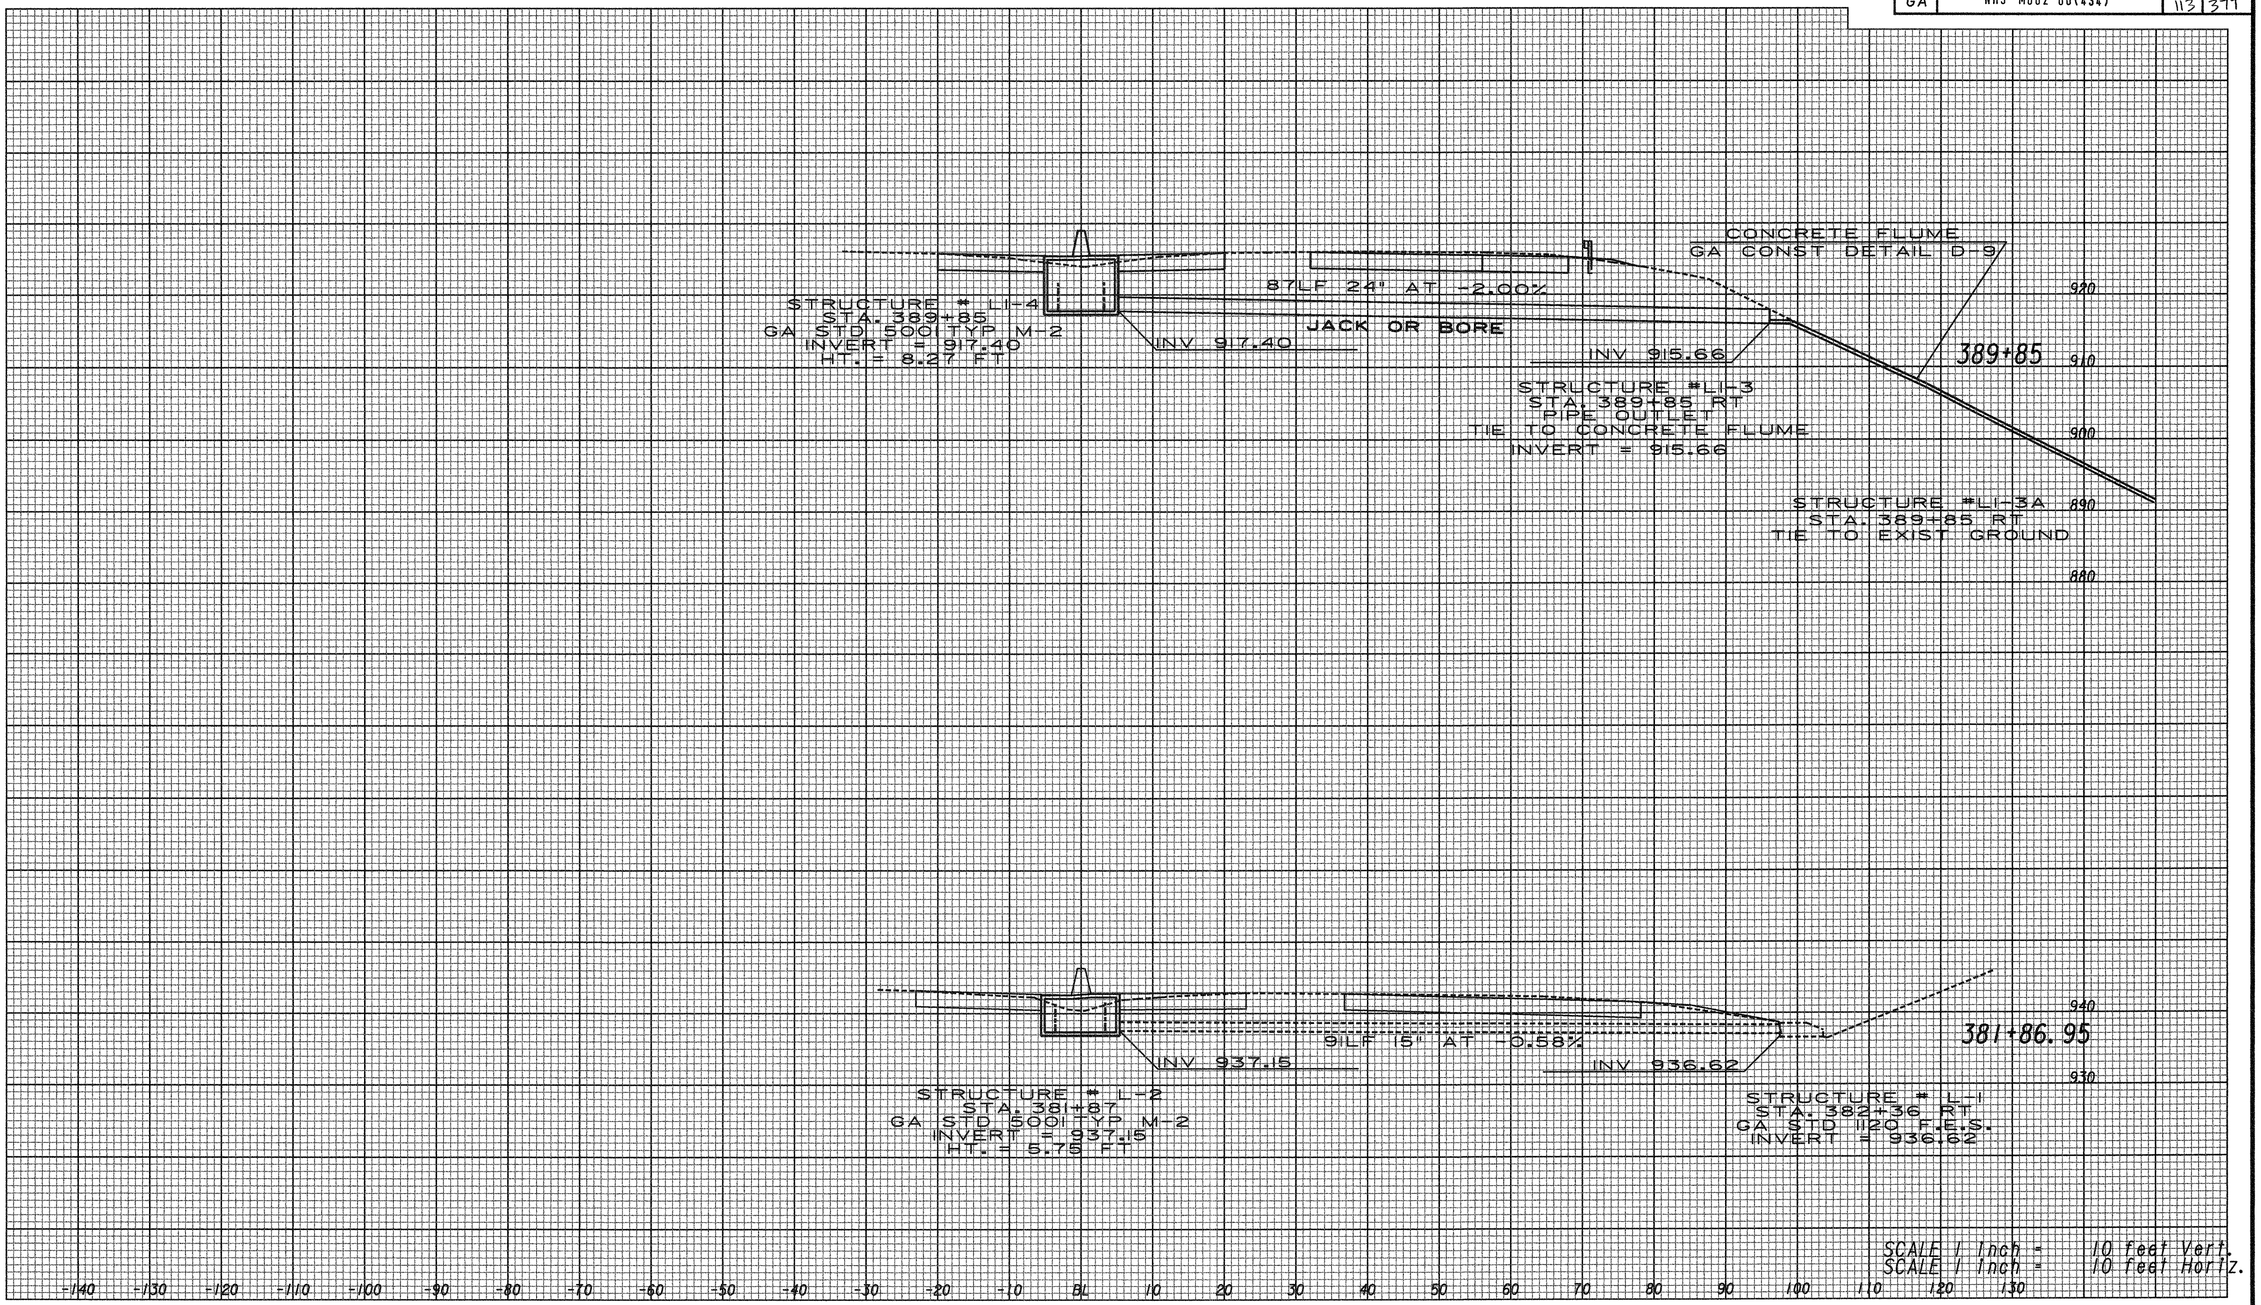

$$$$$$$$DGNSPEC/FICATION$$$$$$$$
$$$$$$$$SYTIME$$$$$$$$

MULKEY
ENGINEERS & CONSULTANTS
1255 CANTON STREET, SUITE G
ROSWELL, GEORGIA 30075
(678) 461-3511

DATE	REVISIONS	DATE	REVISIONS

GEORGIA
DEPARTMENT OF TRANSPORTATION
DRAINAGE PROFILES
PROJECT:
COUNTY:
DATE:

DRAWING NUMBER
22-14