STATE	PROJECT NUMBER	SHEET NO.	TOTAL SHEETS
GA	NHS-M002-00(434)	153	379

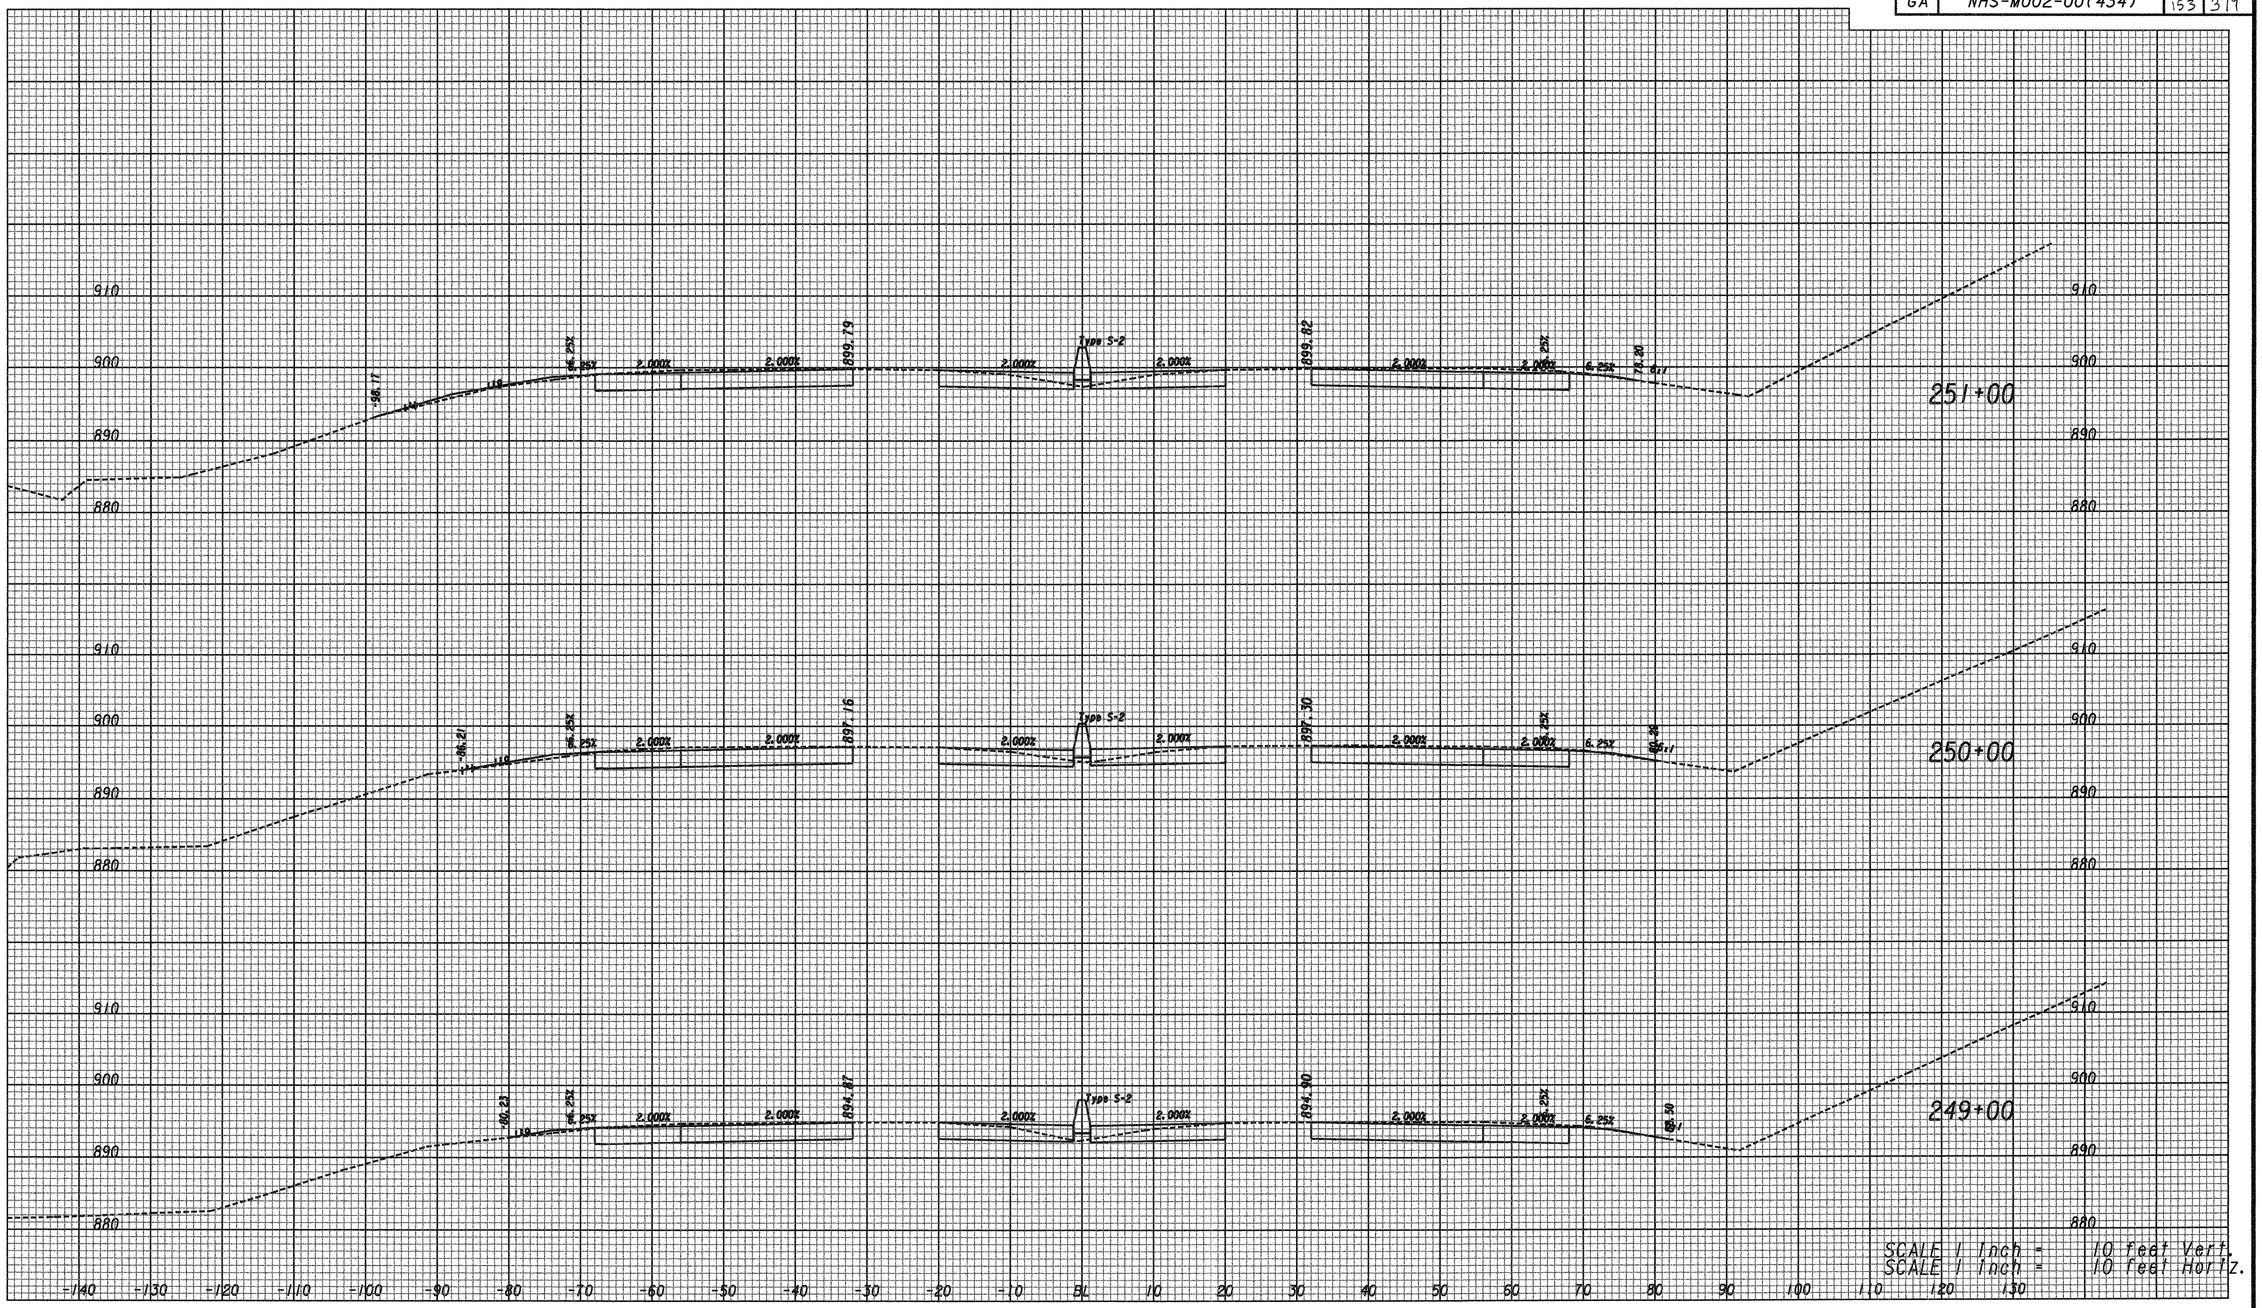

SCALE
1 INCH = 10' HORIZONTAL
1 INCH = 10' VERTICAL

MULKEY ENGINEERS & CONSULTANTS
1255 CANTON STREET, SUITE G
ROSWELL, GEORGIA 30075
(678) 461-3511

DATE	REVISIONS	DATE	REVISIONS

GEORGIA
DEPARTMENT OF TRANSPORTATION
CROSS SECTIONS

PROJECT: I-85 MAINTENANCE
COUNTY: COWETA
DATE:

DRAWING NUMBER
23-27

$$$$$$$DGNSPECIFICATION$$$$$$$
$$$$$$$SYTIME$$$$$$$