Tue May 25 16:46:28 2010 fflanders	Tue May 25 16:46:28 2010	\\gdot-dsn1\gocfg\resources\gdot2007_K1p.tbl	M:\M002434\DGN\002434SM17.dgn	COUNTY	PROJECT NUMBER	SHEET NO.	TOTAL SHEETS
				COWETA	NHS-M002-00(434)	263	379

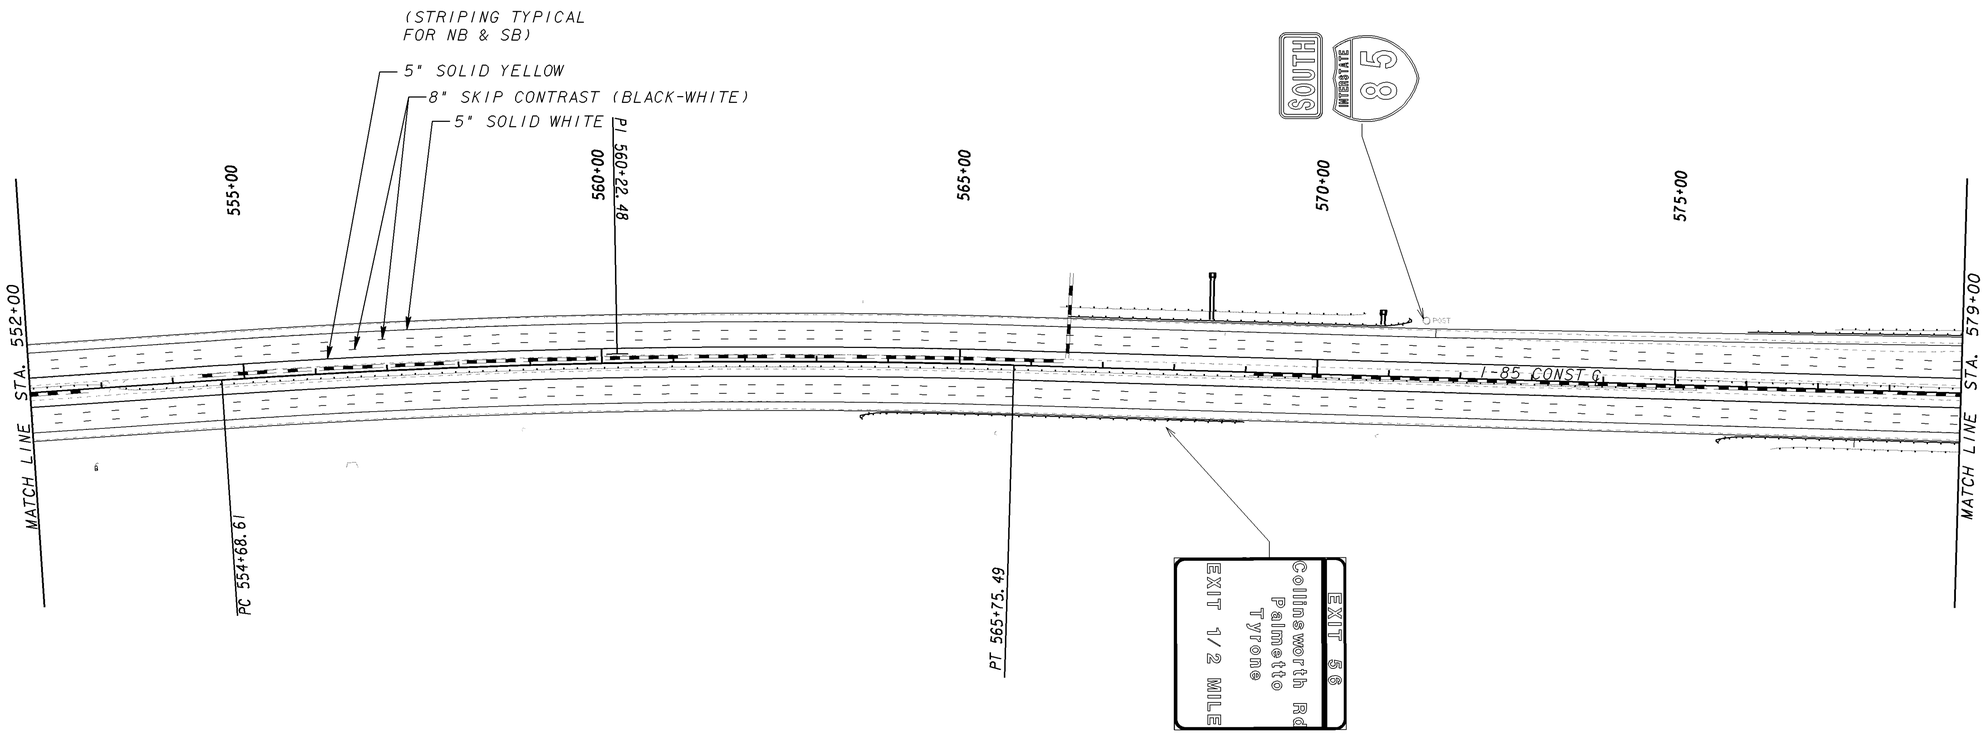

ALL SIGNS ARE TO REMAIN IN PLACE
UNLESS NOTED OTHERWISE

USE ON CONSTRUCTION

PROPERTY AND EXISTING R/W LINE	
REQUIRED R/W LINE	
CONSTRUCTION LIMITS	C F
EASEMENT FOR CONSTR & MAINTENANCE OF SLOPES	
EASEMENT FOR CONSTR OF SLOPES	
EASEMENT FOR CONSTR OF DRIVES	

BEGIN LIMIT OF ACCESS	BLA
END LIMIT OF ACCESS	ELA
LIMIT OF ACCESS	
R/W AND LIMIT OF ACCESS	
EXISTING R/W LINE	

MULKEY
ENGINEERS & CONSULTANTS
1255 CANTON STREET, SUITE G
ROSWELL, GEORGIA 30075
(678) 461-3511

SCALE IN FEET
0 100 200 400

REVISION DATES		
03-25-10		
05-25-10		

STATE OF GEORGIA
DEPARTMENT OF TRANSPORTATION
OFFICE:
SIGNING AND MARKING PLANS

DRAWING No.
26-17