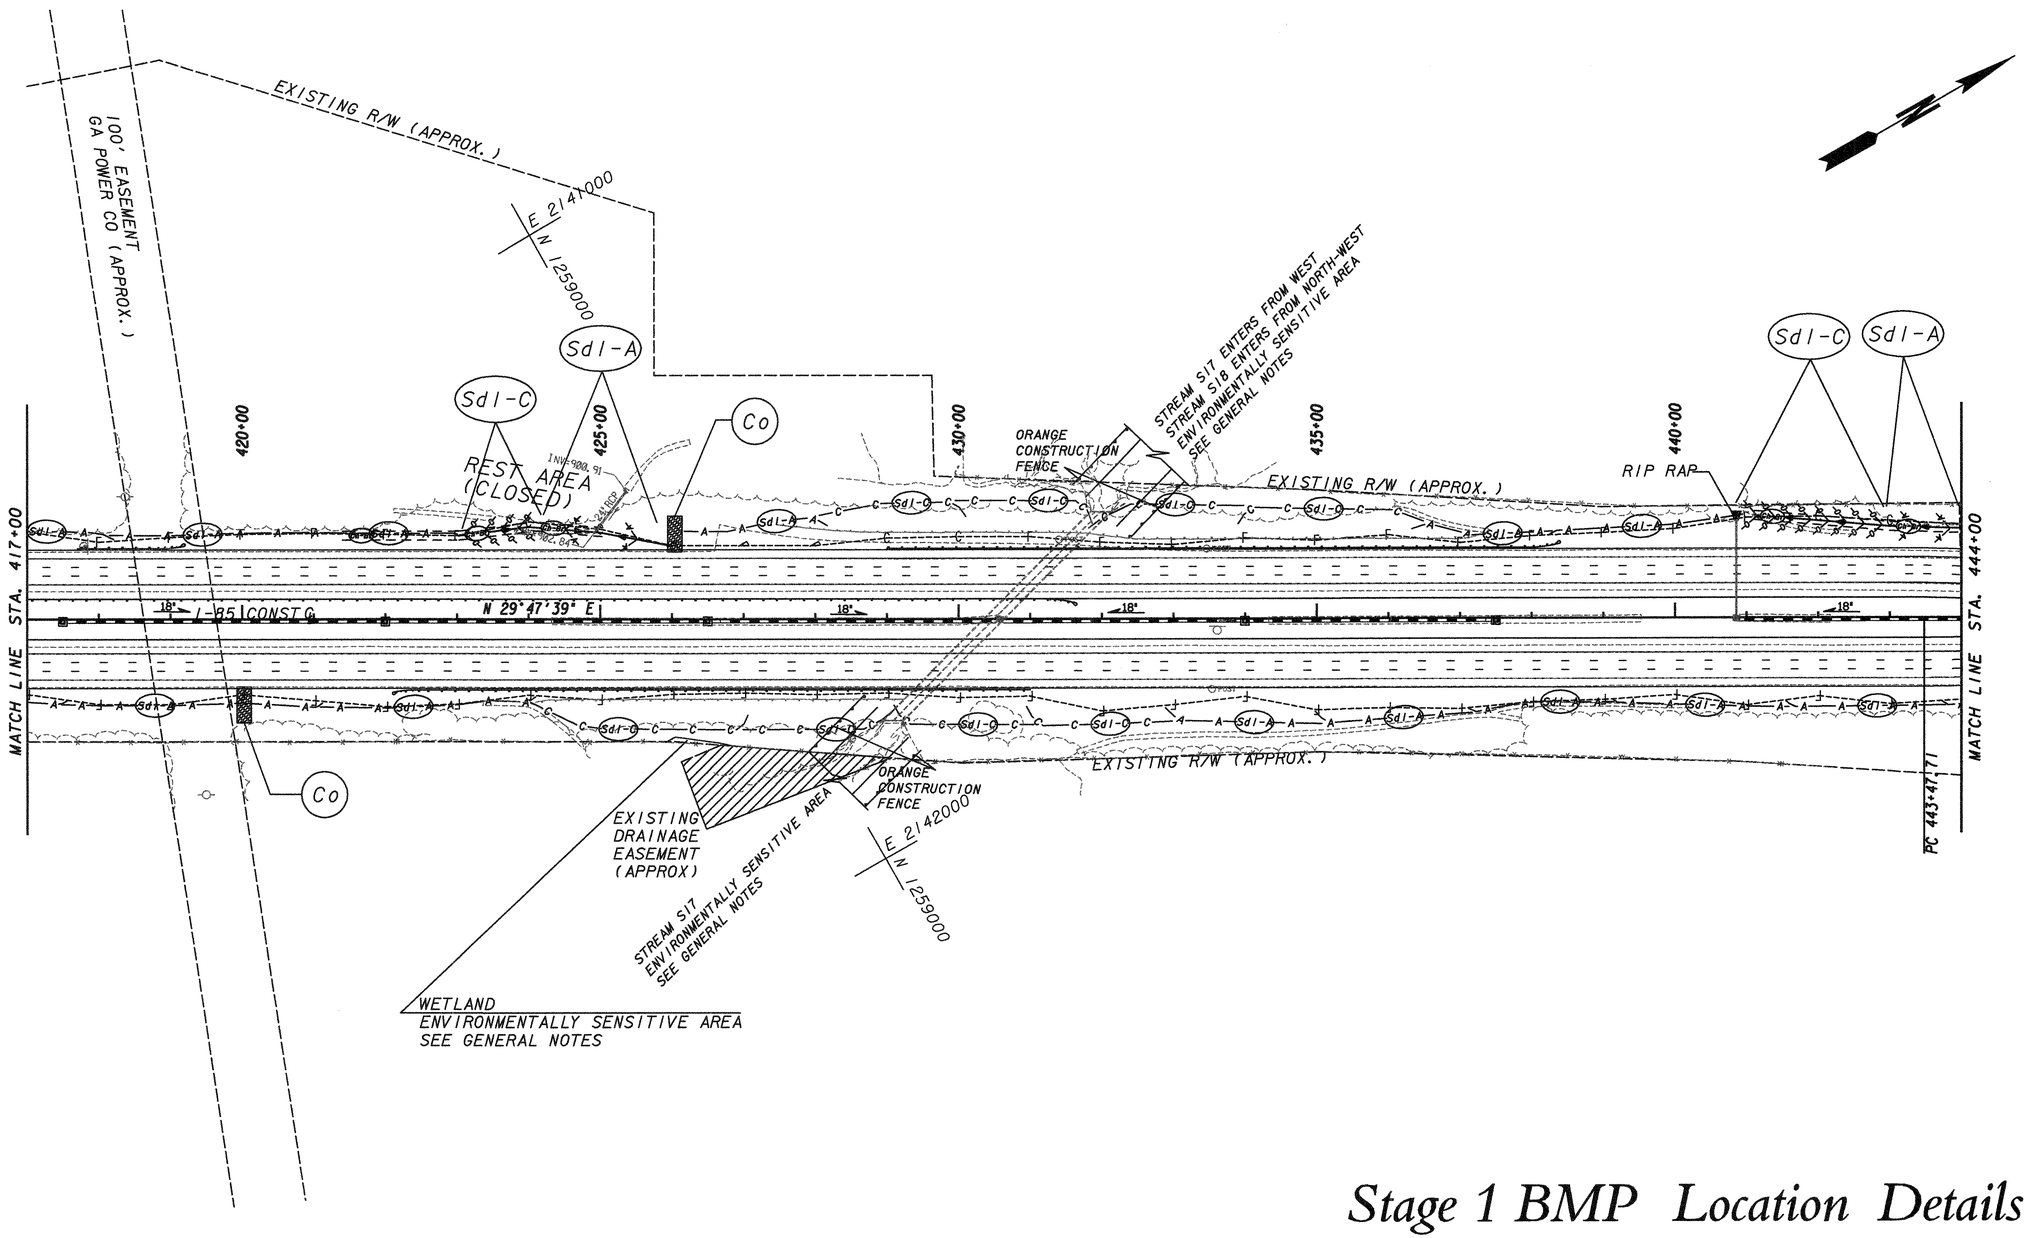

Stage 1 BMP Location Details

(Co) CONSTRUCTION EXIT	(Rdc) RIP RAP CHECK DAMS	MULKEY ENGINEERS & CONSULTANTS	SCALE IN FEET 0 100 200 400
(Sdl-A) SILT FENCE TYPE A	(Dnl) DOWN DRAIN STRUCTURE FLEXIBLE	1255 CANTON STREET, SUITE G ROSWELL, GEORGIA 30075 (678) 461-3511	
(Sdl-B) SILT FENCE TYPE B	(Mb) EROSION CONTROL MATS		
(Sdl-C) SILT FENCE TYPE C			
(Sd2-T) INLET SEDIMENT TRAP			

REVISION DATES

STATE OF GEORGIA
DEPARTMENT OF TRANSPORTATION

OFFICE:

BMP LOCATION DETAILS

DRAWING No. 53-12