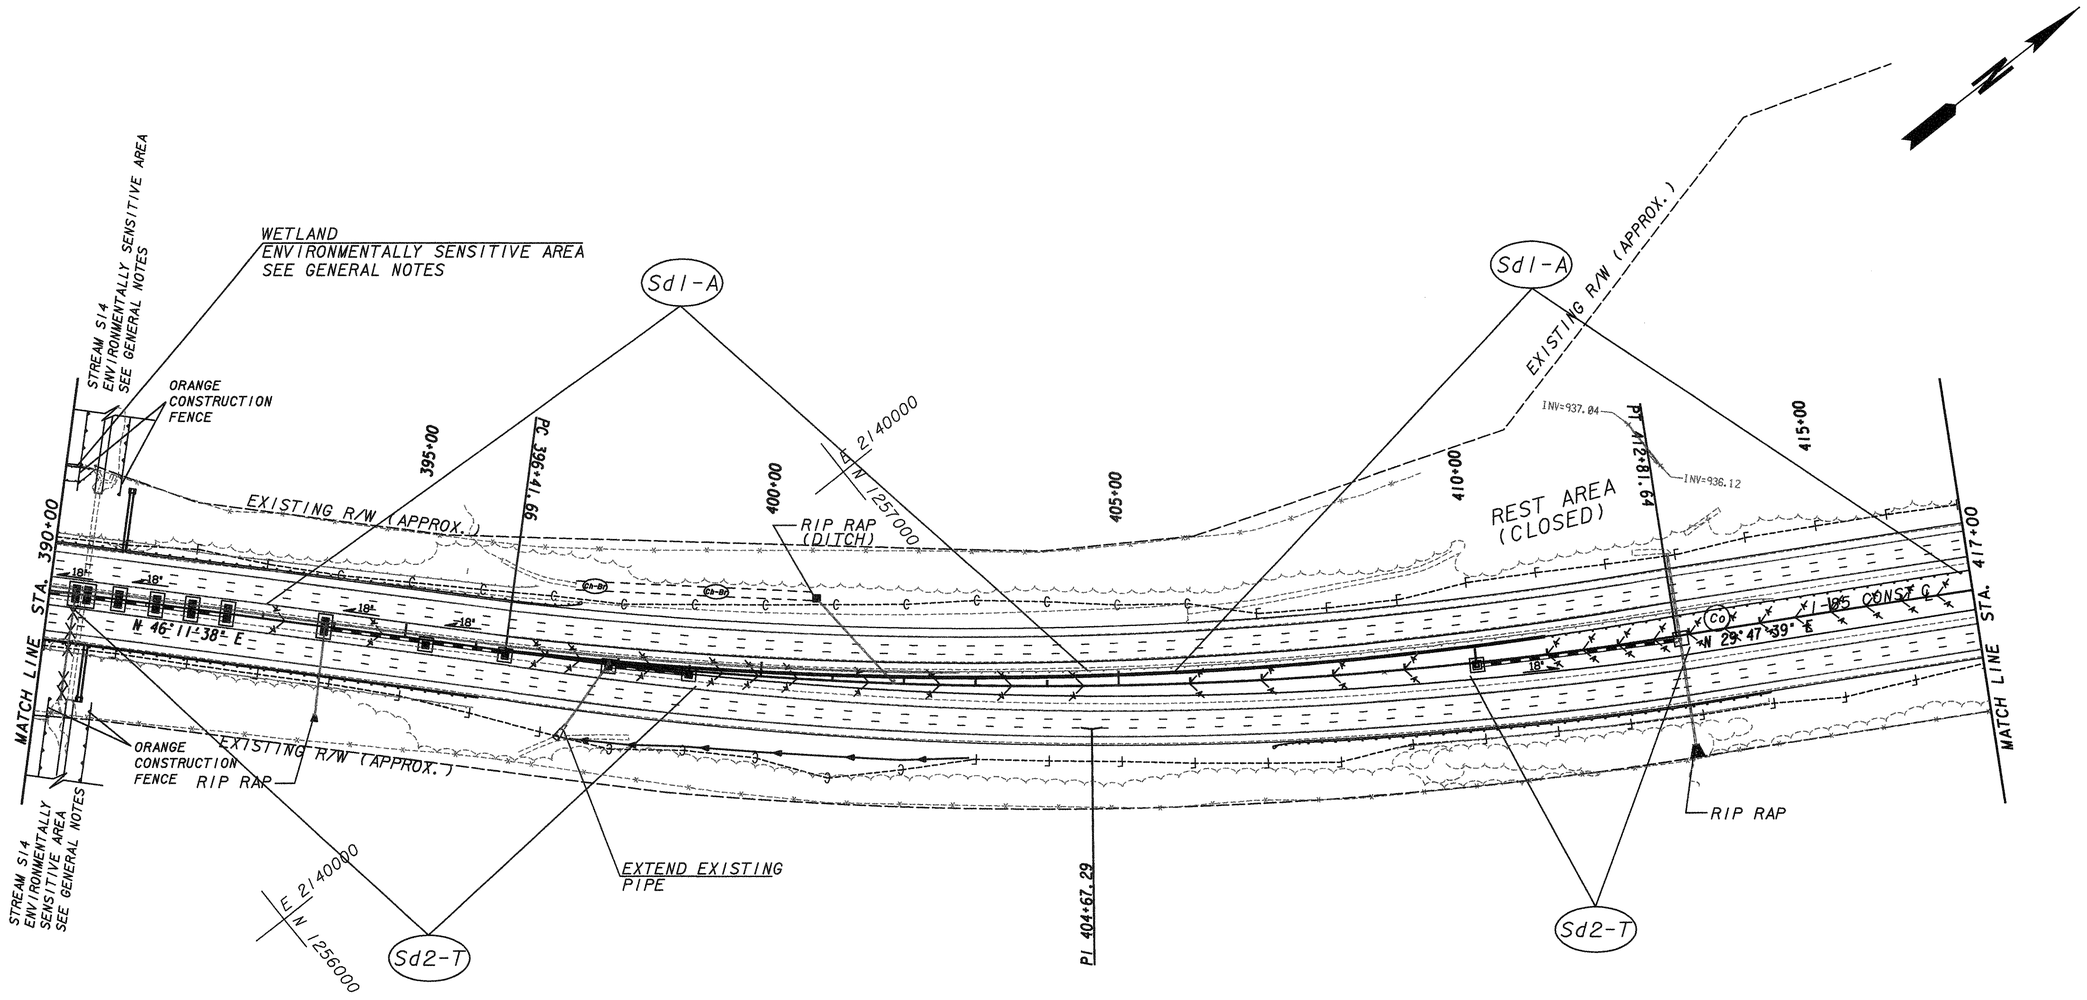

Stage 2 BMP Location Details

(Co) CONSTRUCTION EXIT (Sd1-A) SILT FENCE TYPE A (Sd1-B) SILT FENCE TYPE B (Sd1-C) SILT FENCE TYPE C (Sd2-T) INLET SEDIMENT TRAP	(Rdc) RIP RAP CHECK DAMS (Dn) DOWN DRAIN STRUCTURE FLEXIBLE (Mb) EROSION CONTROL MATS	MULKEY ENGINEERS & CONSULTANTS 1255 CANTON STREET, SUITE G ROSWELL, GEORGIA 30075 (678) 461-3511	SCALE IN FEET 0 100 200 400	REVISION DATES	STATE OF GEORGIA DEPARTMENT OF TRANSPORTATION OFFICE: BMP LOCATION DETAILS DRAWING No. 53-31