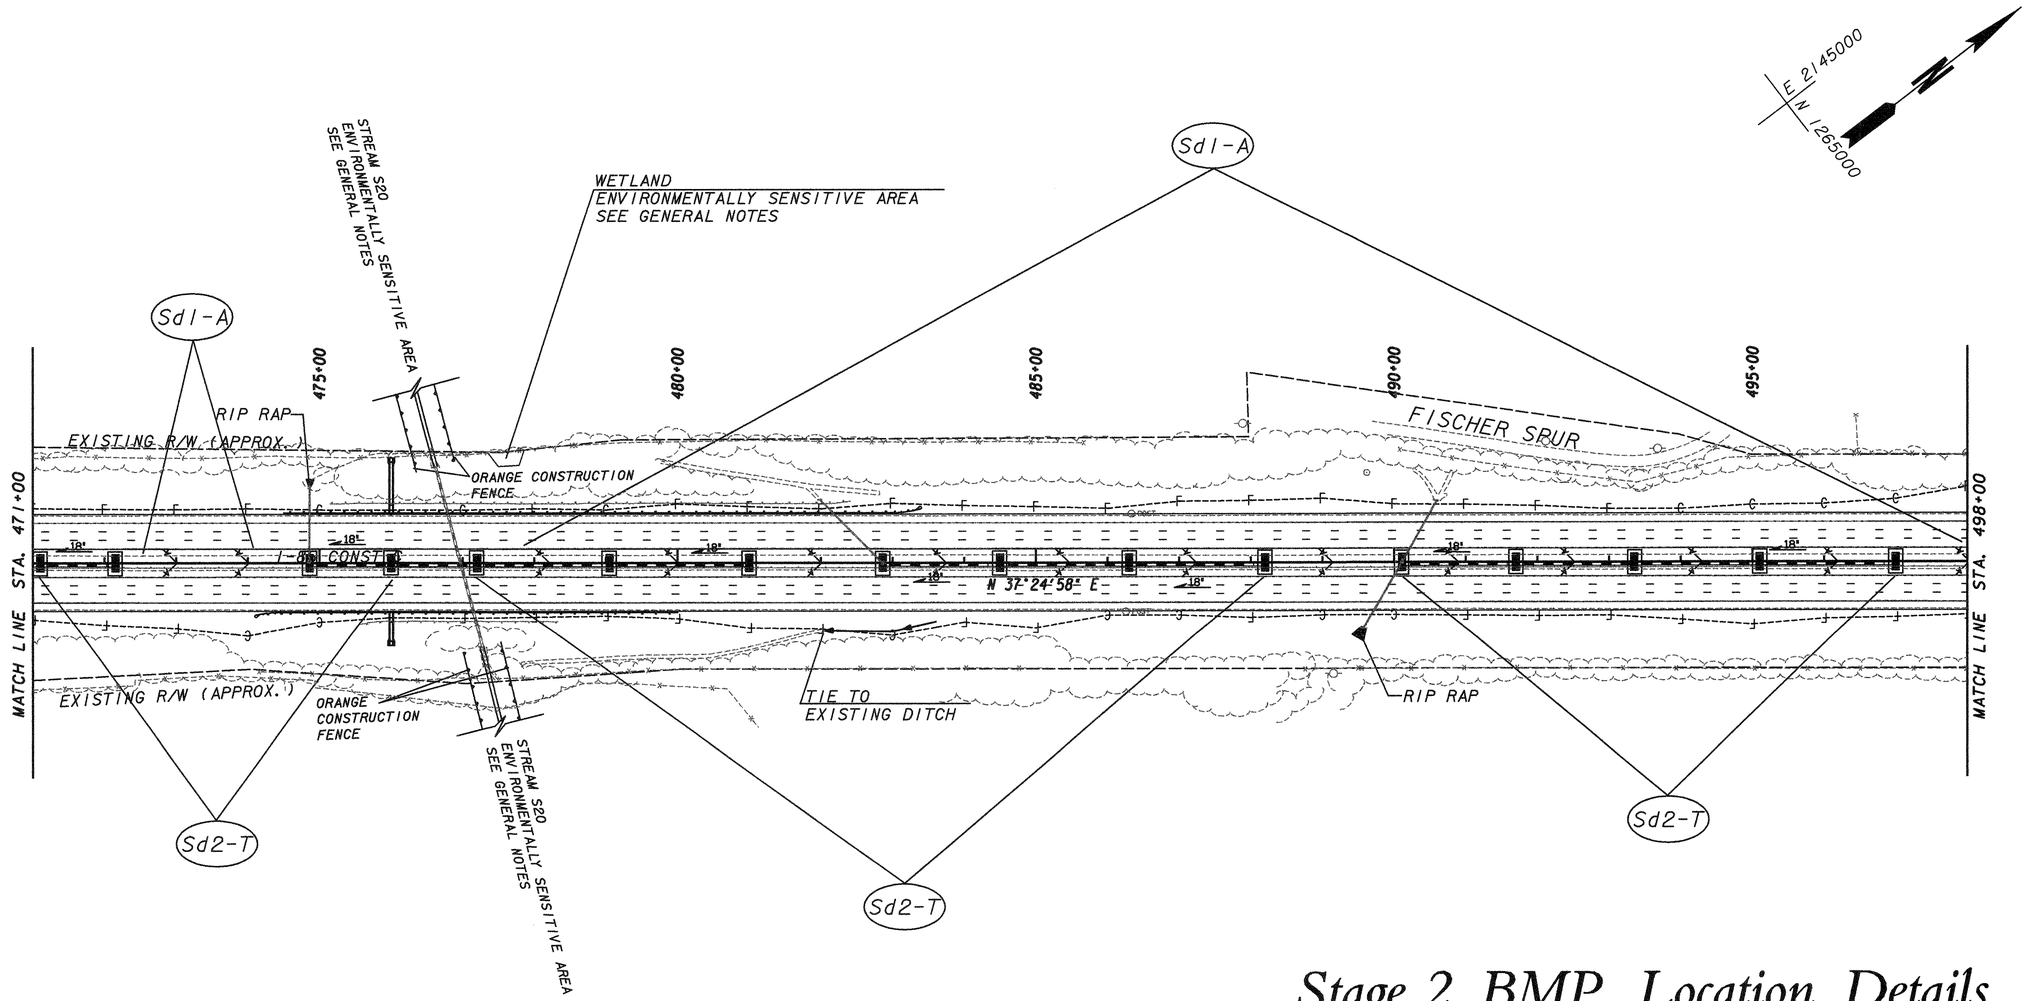

Stage 2 BMP Location Details

E 2146000
N 1264000

(Co) CONSTRUCTION EXIT	(Rdc) RIP RAP CHECK DAMS	
(Sd1-A) SILT FENCE TYPE A	(Dn1) DOWN DRAIN STRUCTURE FLEXIBLE	
(Sd1-B) SILT FENCE TYPE B	(Mb) EROSION CONTROL MATS	
(Sd1-C) SILT FENCE TYPE C		
(Sd2-T) INLET SEDIMENT TRAP		

MULKEY ENGINEERS & CONSULTANTS
1255 CANTON STREET, SUITE G
ROSWELL, GEORGIA 30075
(678) 461-3511

SCALE IN FEET
0 100 200 400

REVISION DATES

STATE OF GEORGIA
DEPARTMENT OF TRANSPORTATION
OFFICE:
BMP LOCATION DETAILS

DRAWING No. 53-34