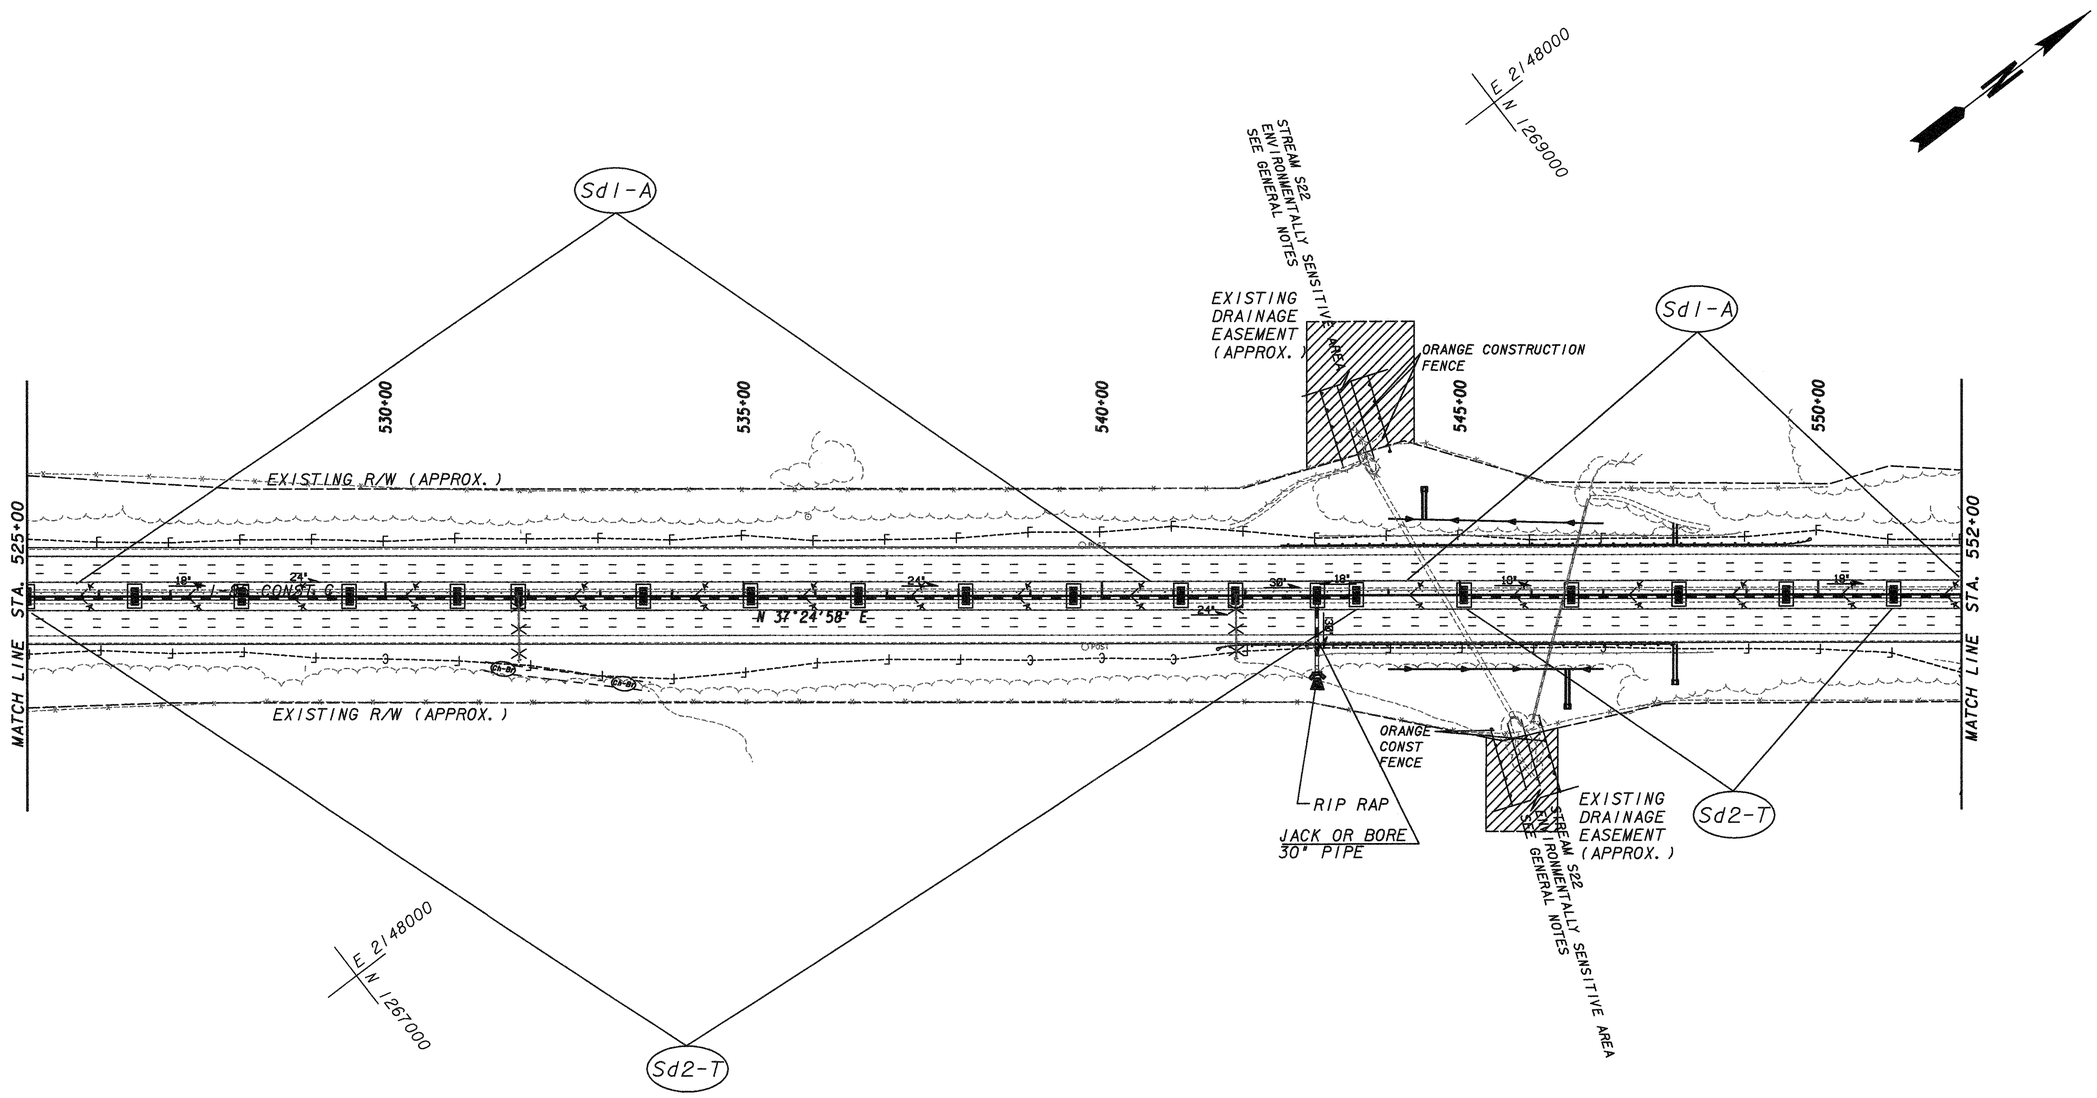

Stage 2 BMP Location Details

Co	CONSTRUCTION EXIT	
Sd1-A	SILT FENCE TYPE A	
Sd1-B	SILT FENCE TYPE B	
Sd1-C	SILT FENCE TYPE C	
Sd2-T	INLET SEDIMENT TRAP	
Rdc	RIP RAP CHECK DAMS	
Dn1	DOWN DRAIN STRUCTURE FLEXIBLE	
Mb	EROSION CONTROL MATS	

MULKEY ENGINEERS & CONSULTANTS
1255 CANTON STREET, SUITE G
ROSWELL, GEORGIA 30075
(678) 461-3511

SCALE IN FEET
0 100 200 400

REVISION DATES

STATE OF GEORGIA
DEPARTMENT OF TRANSPORTATION
OFFICE:
BMP LOCATION DETAILS

DRAWING No. 53-36