2/8/2008
asmith

\\gdot-dsnl\gocfg\resources\Gdot2007_Klp.tb

C:\DISTRICT DESIGN ENGINEER\Miscellaneous\I-16 Rest Areas\GDOT WATER -SEWER PLANS\RW Coversheet.dgn
GRWCOV

STATE	PROJECT NUMBER	SHEET NO.	TOTAL SHEETS
GA	CSNHS-M002-00(704)	1	2

DEPARTMENT OF TRANSPORTATION
STATE OF GEORGIA

RIGHT OF WAY OF PROPOSED INSTALLATION OF WATER - SEWER FACILITIES TO I-16 REST AREAS #87 & #88 LAURENS COUNTY

FEDERAL AID PROJECT

CSNHS-M002-00 (704)

FEDERAL ROUTE No.: I-16
STATE ROUTE No.: 402
P.I. No.: M002704

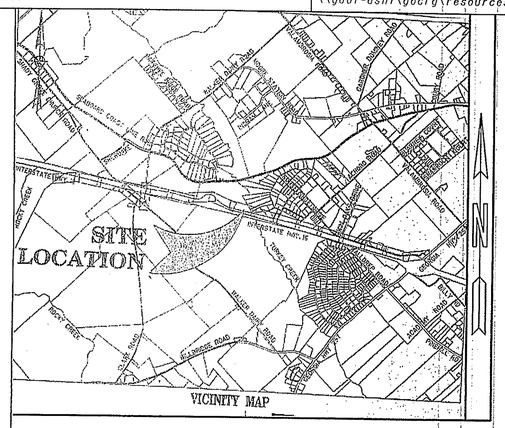

CONVENTIONAL SIGNS

STATE OR COUNTY LINE
CITY LIMIT LINE
LAND LOT LINE
PROPERTY LINE
SURVEY OR BASE LINE
RIGHT OF WAY LINE: EXISTING; REQUIRED; LIMIT OF ACCESS; REOD R/W & LIMIT OF ACCESS; R/W MARKERS
FENCE
RAILROAD
POWER LINE
TELEPHONE LINE
POWER POLES
TELEPHONE OR TELEGRAPH POLES

LOCATION SKETCH

NOTE: THE CO-ORDINATES LISTED ARE EAST ZONE GRID CO-ORDINATES BASED ON THE GA. STATE PLANE CO-ORDINATE SYSTEM OF 1983.
HORIZONTAL DATUM : NAD 1983 HARN
VERTICAL DATUM : NAVD 1980

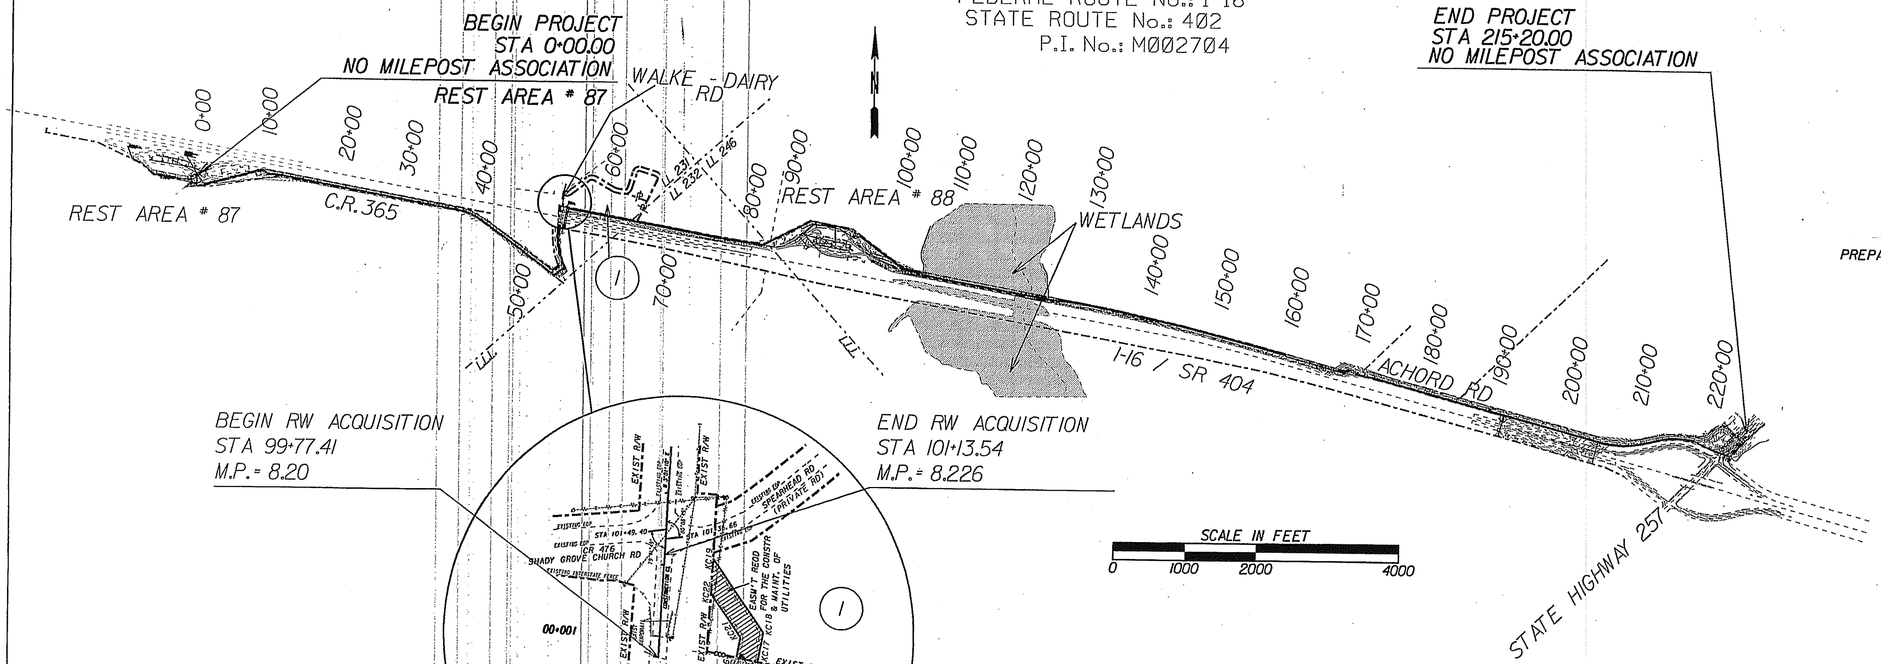

PREPARED BY: Douglas Alan Smith
DISTRICT DESIGN ENGINEER

APPROVED BY FHWA
DATE March 7, 2008
APPROVED BY R/W
DATE March 13, 2008

LAND LOT 231
LAND DISTRICT 18
GMD 1381

LENGTH OF RIGHT OF WAY PROJECT	COUNTY NO. 175
	MILES
NET LENGTH OF RIGHT OF WAY	0.026
NET LENGTH OF BRIDGES	0.000
NET LENGTH OF EXCEPTIONS	0.000
GROSS LENGTH OF RIGHT OF WAY	0.026

THIS PROJECT IS LOCATED 100% IN LAURENS COUNTY AND CONGRESSIONAL DISTRICT 08.

APPROVED: Howard P. Copeland March 13, 2008
HOWARD P. COPELAND, STATE RIGHT OF WAY ADMINISTRATOR DATE

LOCATION AND DESIGN APPROVAL DATE: 7-23-07

PLANS COMPLETED DATE: 2-8-08

REVISIONS:

CSNHS-M002-00(704)
LAURENS COUNTY

2/8/2008 12:28:22 PM \\GDOT-DSNL\GOPLOT\GCF\D2_Flp5000-Lgcf asmith C:\DISTRICT DESIGN ENGINEER\Miscellaneous\I-16 Rest Areas\GDOT WATER -SEWER PLANS\RW Coversheet.prf D2-Tennille

A-76

A-76