2/11/2008 Mon Feb 11 10:14:20 2008
asmith
\\gdot-dsnl\gocfg\resources\Gdot2007_Klp.tbl
C:\DISTRICT DESIGN ENGINEER\Miscellaneous\I-16 Rest Areas\GDOT WATER -SEWER PLANS\13-10-MLPLAN.dgn

STATE	PROJECT NUMBER	SHEET NO.	TOTAL SHEETS
GA	CSNHS-W002-00 (704)	17	27

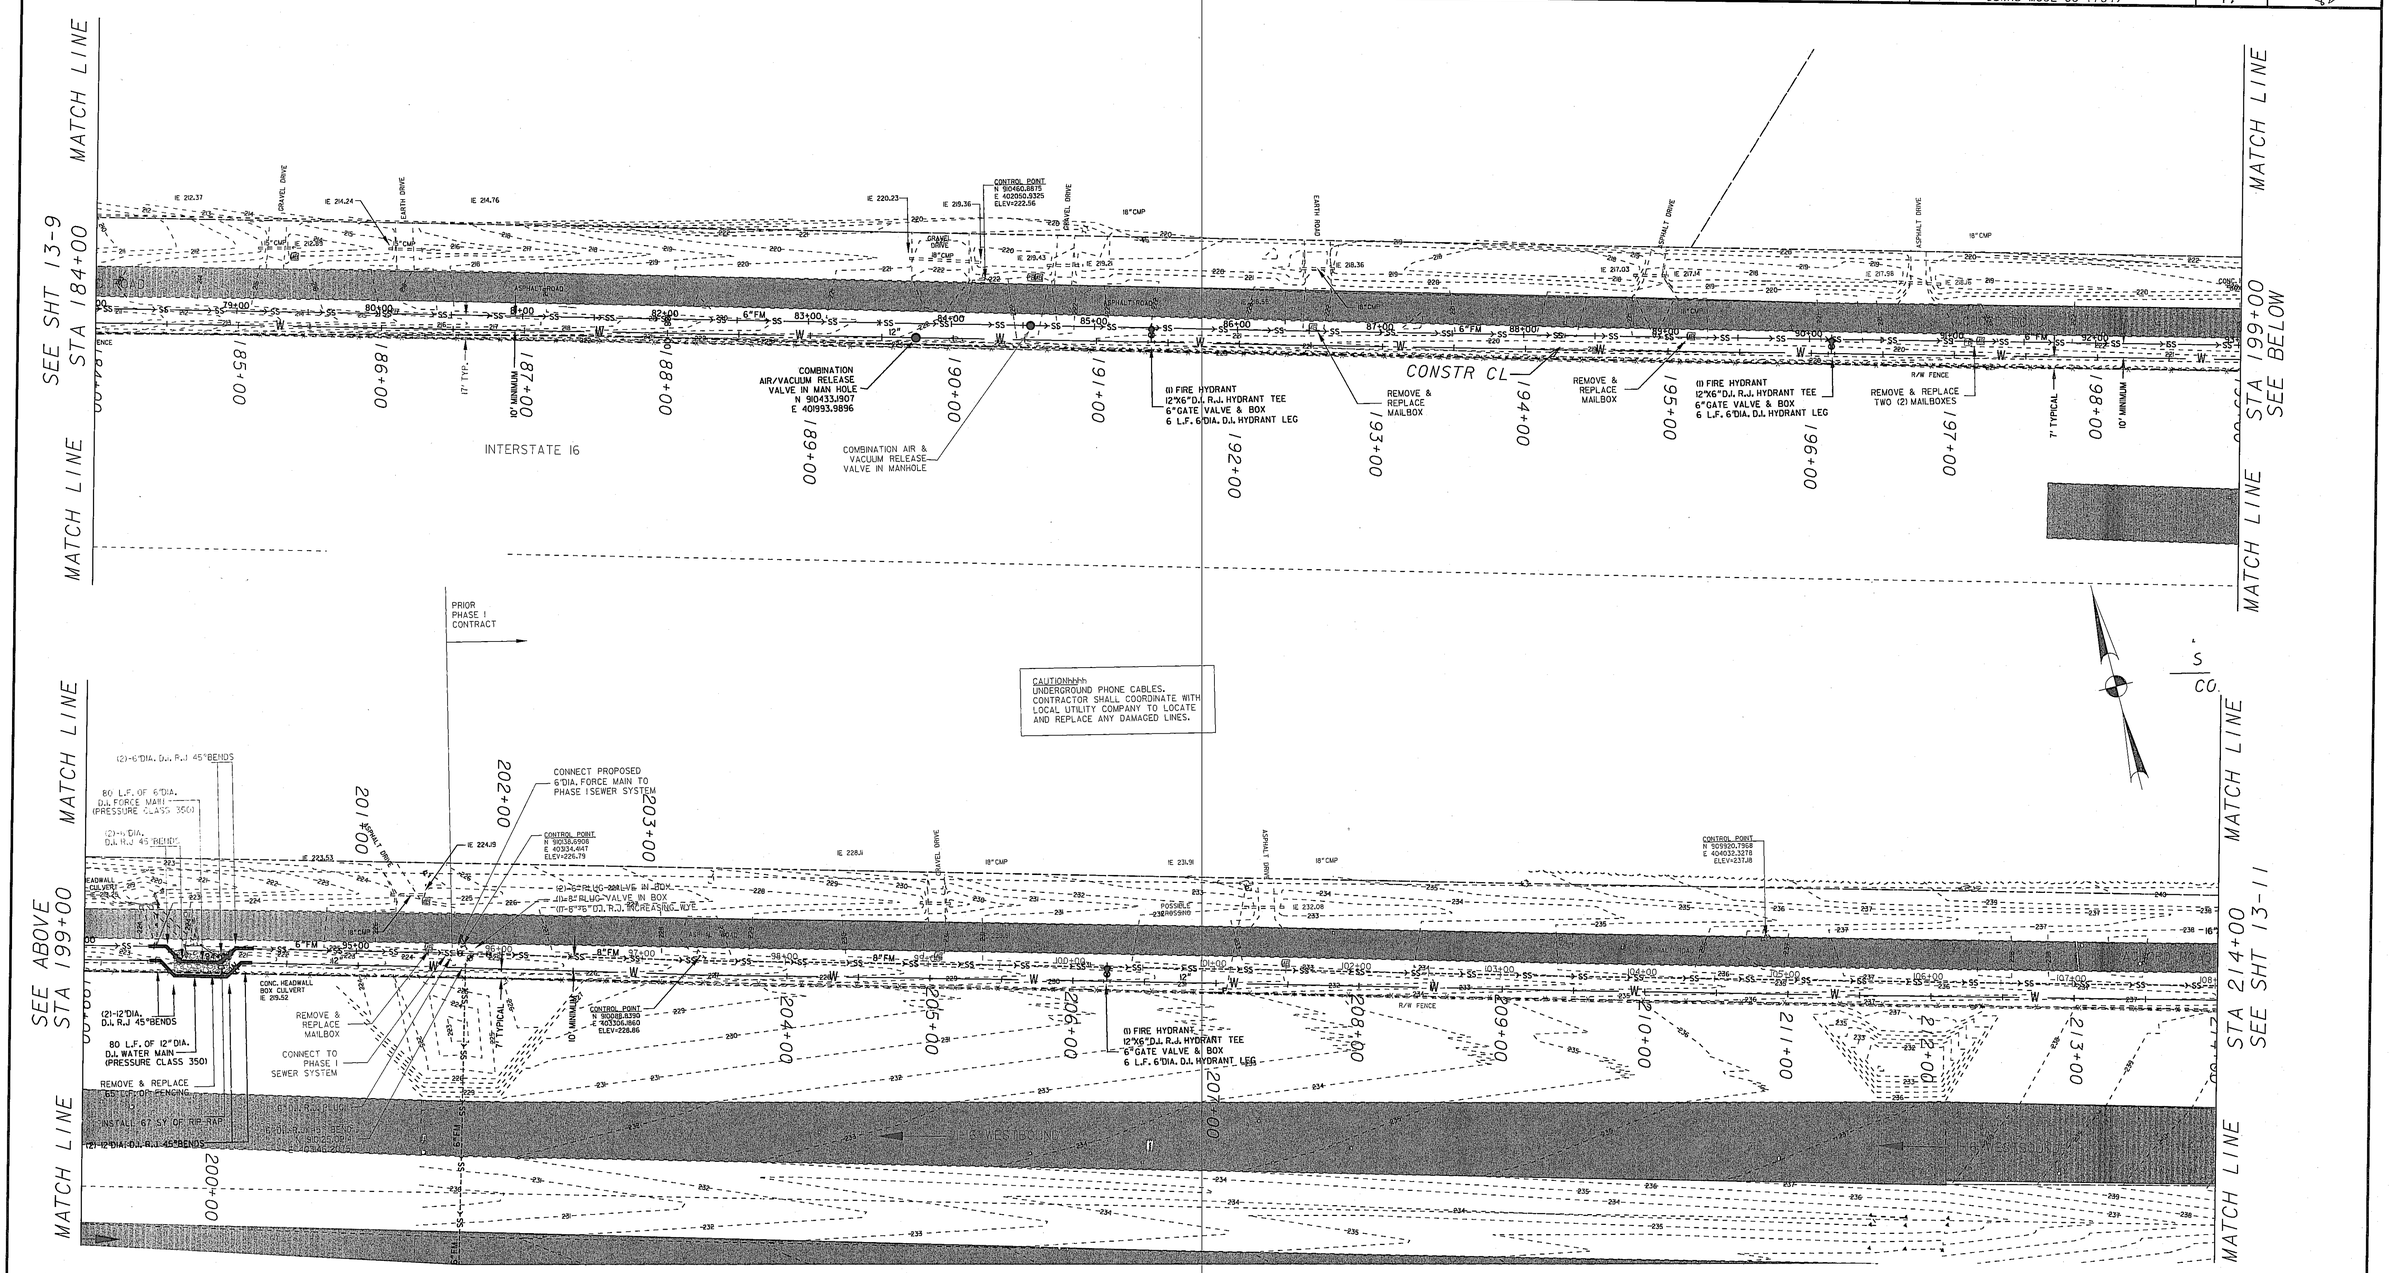

PROPERTY AND EXISTING R/W LINE
REQUIRED R/W LINE
CONSTRUCTION LIMITS
EASEMENT FOR CONSTR & MAINTENANCE OF SLOPES
EASEMENT FOR CONSTR OF SLOPES
EASEMENT FOR CONSTR OF DRIVES

BEGIN LIMIT OF ACCESS.....BLA
END LIMIT OF ACCESS.....ELA
LIMIT OF ACCESS
REQ'D R/W & LIMIT OF ACCESS

GEORGIA
DEPARTMENT OF TRANSPORTATION

SCALE IN FEET
0 50 100 200

REVISION DATES

STATE OF GEORGIA
DEPARTMENT OF TRANSPORTATION
OFFICE:

MAINLINE PLAN

WATER - SEWER INSTALLATION
I-16 AT REST AREA 87 AND 88

DRAWING No. 13-10

2/11/2008 10:14:11 AM \\GDOT-DSNL\GOPLOT\OCF\D2_Klp5000-2.acf asmith C:\DISTRICT DESIGN ENGINEER\Miscellaneous\I-16 Rest Areas\GDOT WATER -SEWER PLANS\13-10-MLPLAN.prf D2-Tennille