STATE	PROJECT NUMBER	SHEET NO.	TOTAL SHEETS
GA	CSNHS-M002-00(704)	34	47

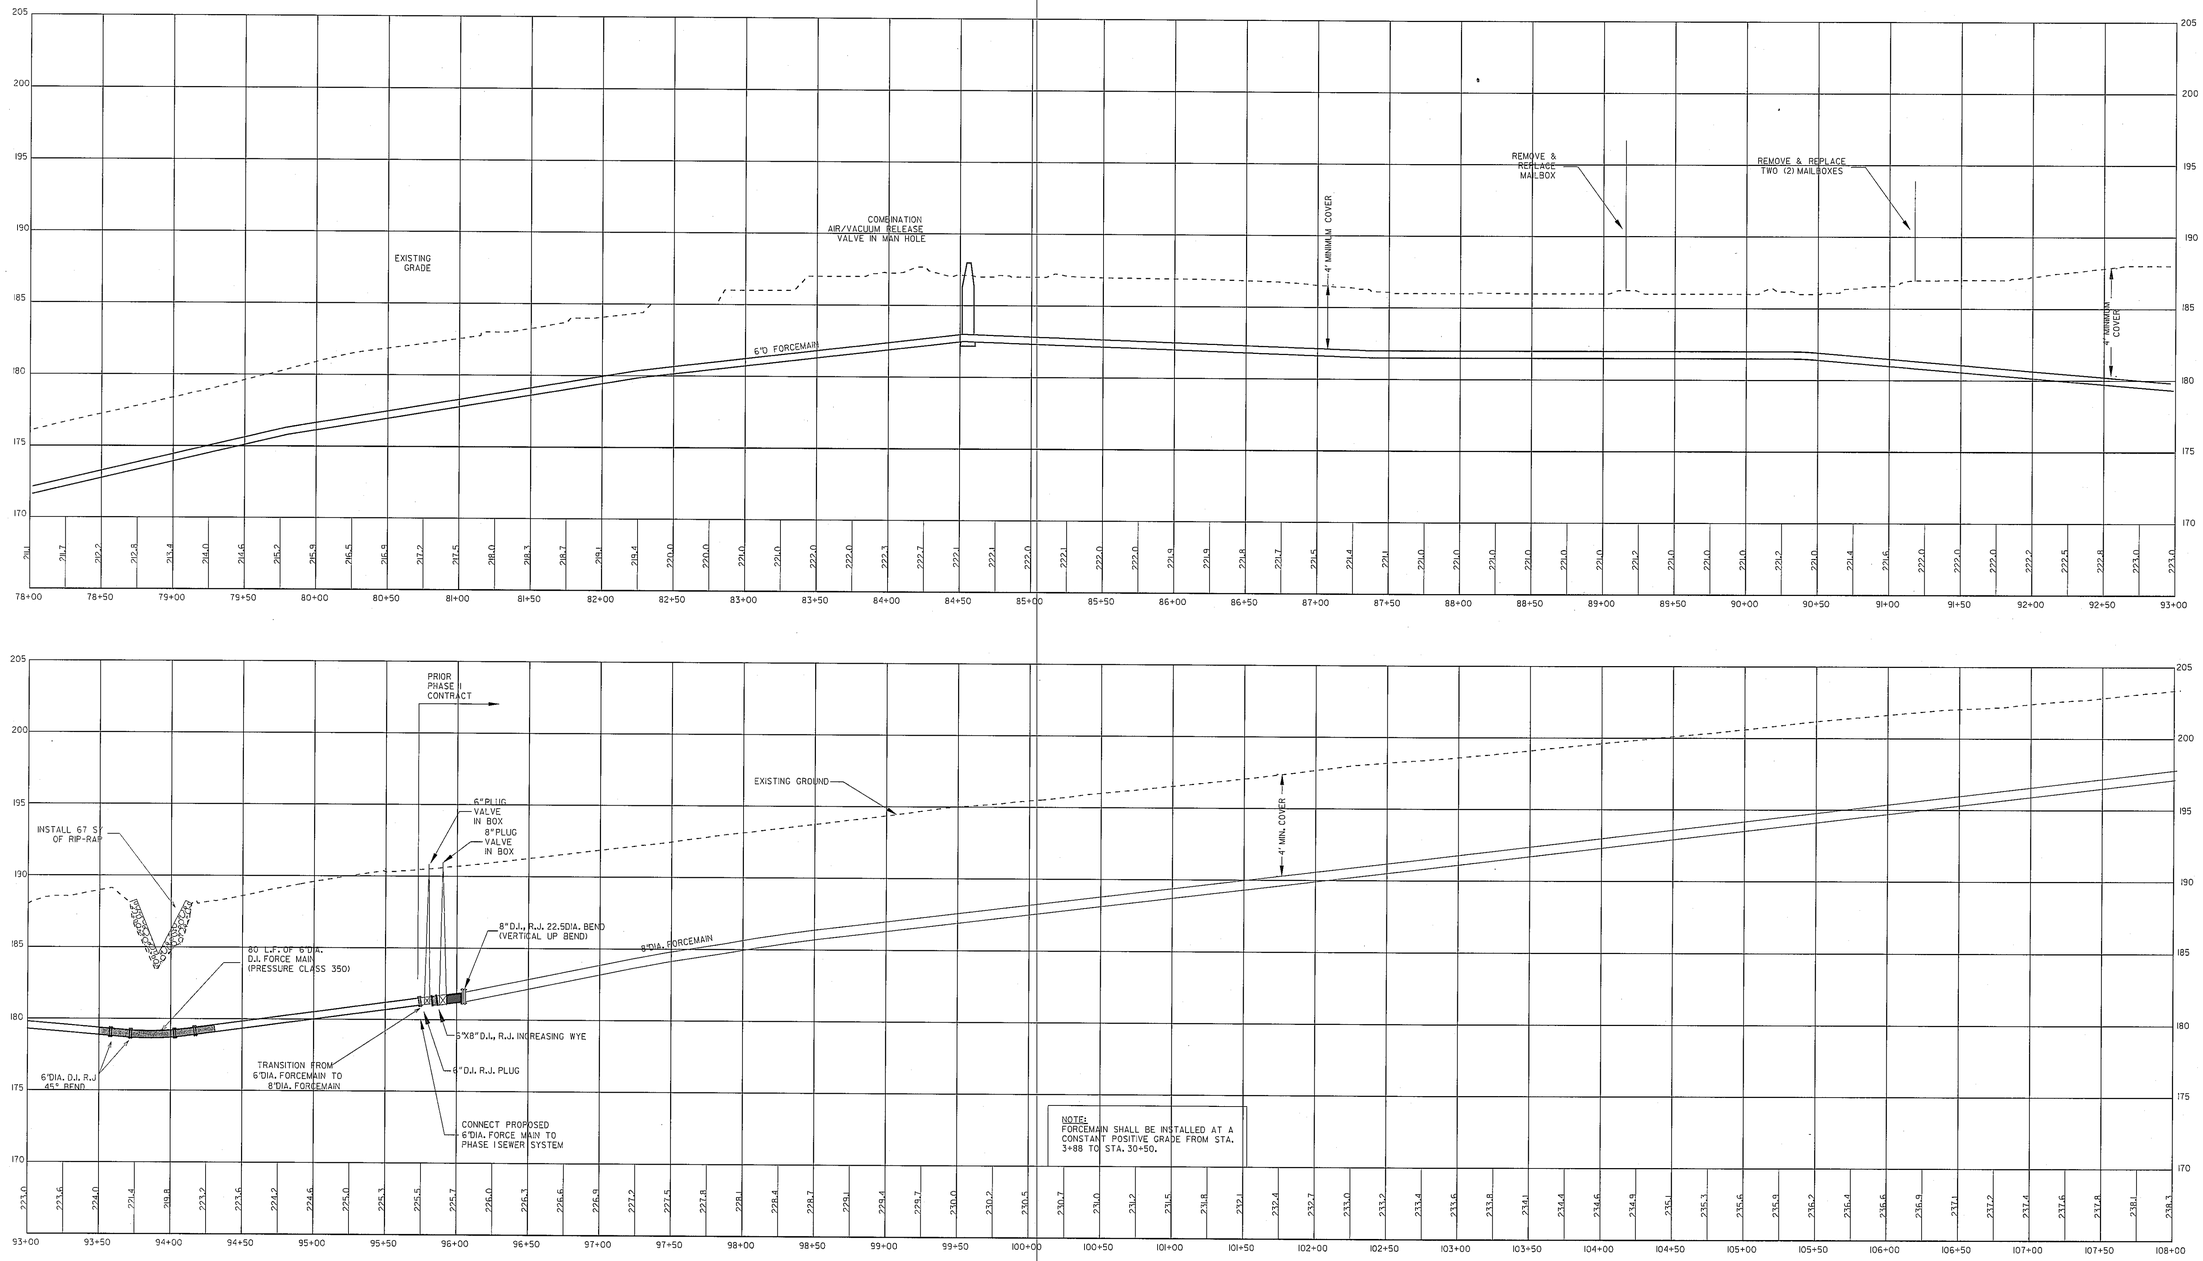

GEORGIA
DEPARTMENT OF TRANSPORTATION

SCALE: HORIZ: 1"=50'
VERT: 1" = 5'
SCALE IN FEET
0 50 100 200

REVISION DATES		

STATE OF GEORGIA
DEPARTMENT OF TRANSPORTATION
OFFICE:
SEWER MAIN PROFILE
FORCE MAIN # 2
DRAWING No. 16-08

GR2EDG