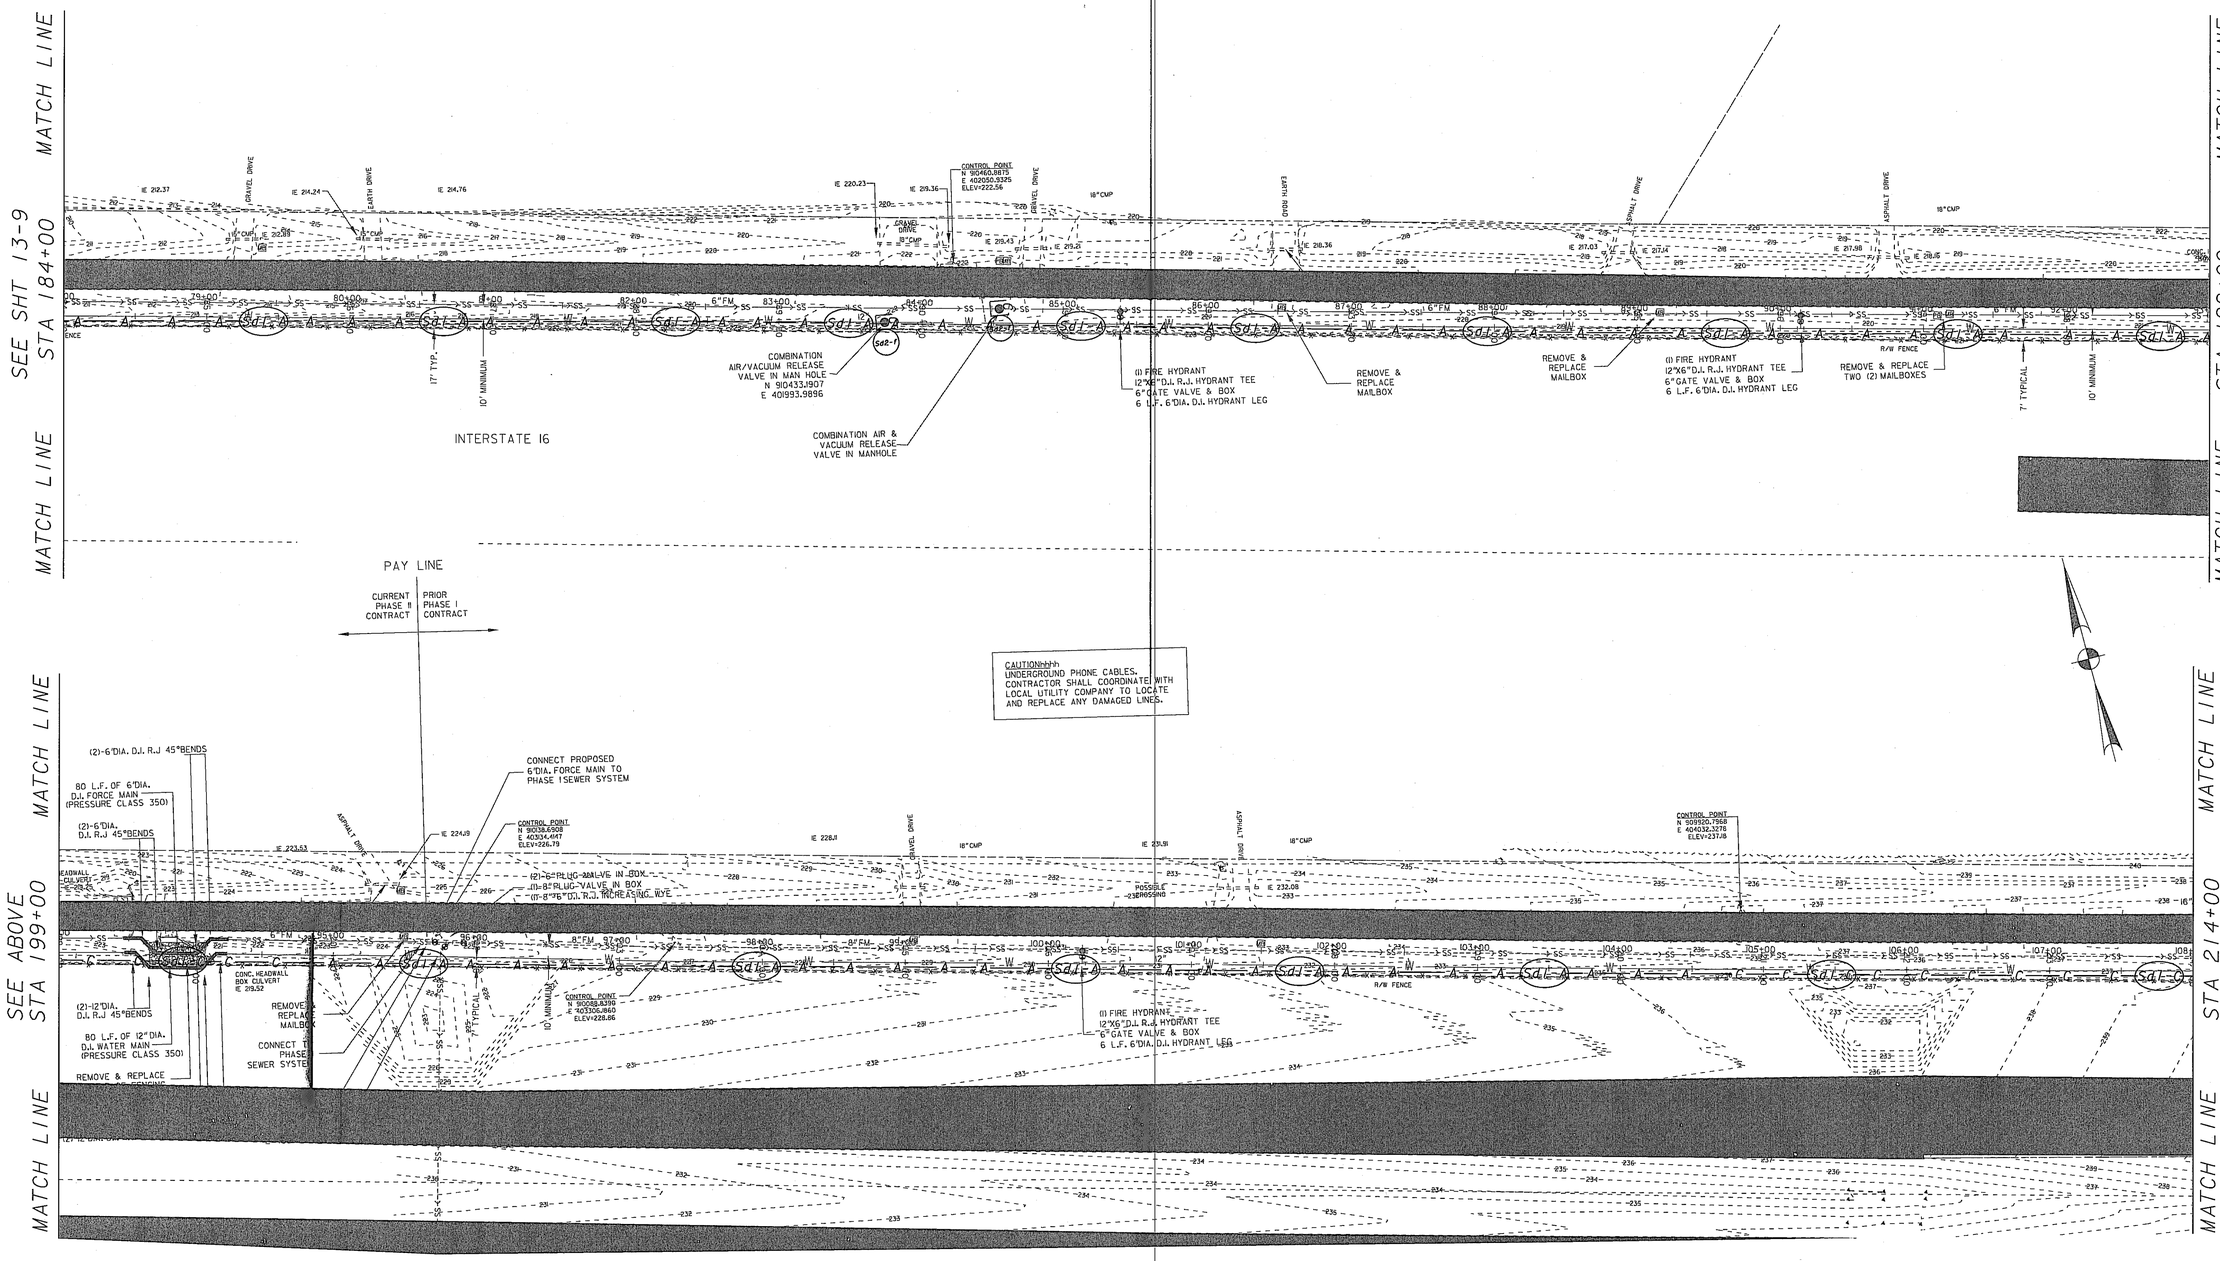

GPLW

SCALE IN FEET
0 50 100 200

GEORGIA
DEPARTMENT OF TRANSPORTATION

REVISION DATES

STATE OF GEORGIA
DEPARTMENT OF TRANSPORTATION
OFFICE:

BMP LOCATION DETAILS

WATER - SEWER INSTALLATION
I-16 AT REST AREA 87 AND 88

DRAWING No. 54-10