STATE	PROJECT NUMBER	SHEET NO.	TOTAL SHEETS
GA.	NHS-M002-00(782)	6	21

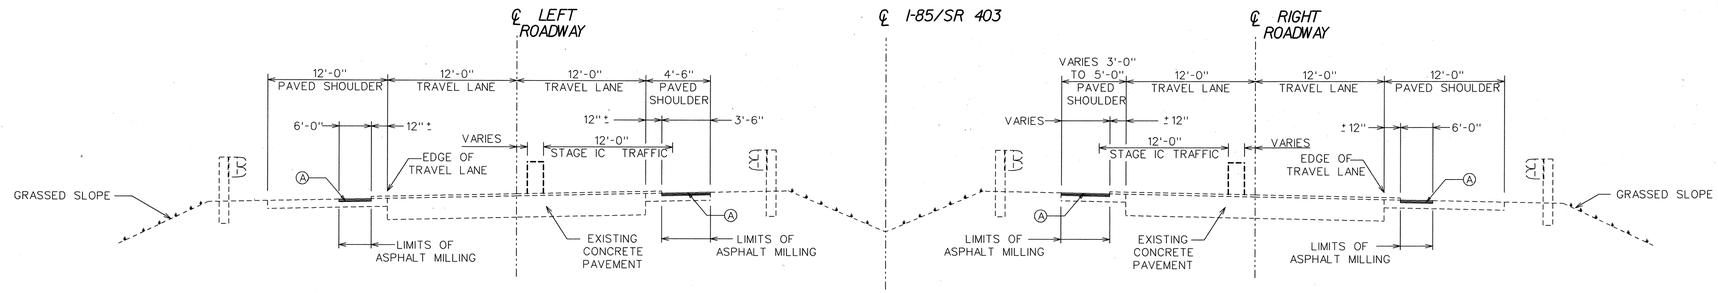

STAGE 1
TYPICAL SECTION

MILLING AND OVERLAY SECTION
STA. 62+58.00 TO STA. 68+88.00
STA. 80+33.00 TO STA. 86+63.00

MILLING LIMITS					
RIGHT ROADWAY			LEFT ROADWAY		
STATION			STATION		
BEGIN	END	SIDE	BEGIN	END	SIDE
65+13.00	68+88.00	L	65+43.00	68+88.00	L
62+58.00	68+88.00	R	67+98.00	68+88.00	R
80+33.00	81+23.00	L	80+33.00	86+63.00	L
80+33.00	83+78.00	R	80+33.00	84+08.00	R

NOTE: THE ACTUAL BEGINNING AND ENDING OF MILLING AND ASPHALT PLACEMENT MAY BE ADJUSTED TO MEET FIELD CONDITIONS AS DIRECTED BY THE ENGINEER.

STAGE 1

STAGE 1A
- CLOSE INSIDE LANES.
- MILL EXISTING ASPHALTIC CONCRETE ON INSIDE SHOULDER BEFORE BRIDGE ONLY TO REMOVE EXISTING RUMBLE STRIPS AND PLACE 12.5 MM ASPHALTIC CONCRETE.

STAGE 1B
- CLOSE OUTSIDE LANES.
- MILL EXISTING ASPHALTIC CONCRETE ON OUTSIDE SHOULDERS TO REMOVE EXISTING RUMBLE STRIPS.
- PLACE 12.5 MM ASPHALTIC CONCRETE.

STAGE 1C
- SHIFT TRAFFIC TO STAGE 1C LOCATION.
- BEGIN STAGE 1 BRIDGE DECK REHABILITATION.

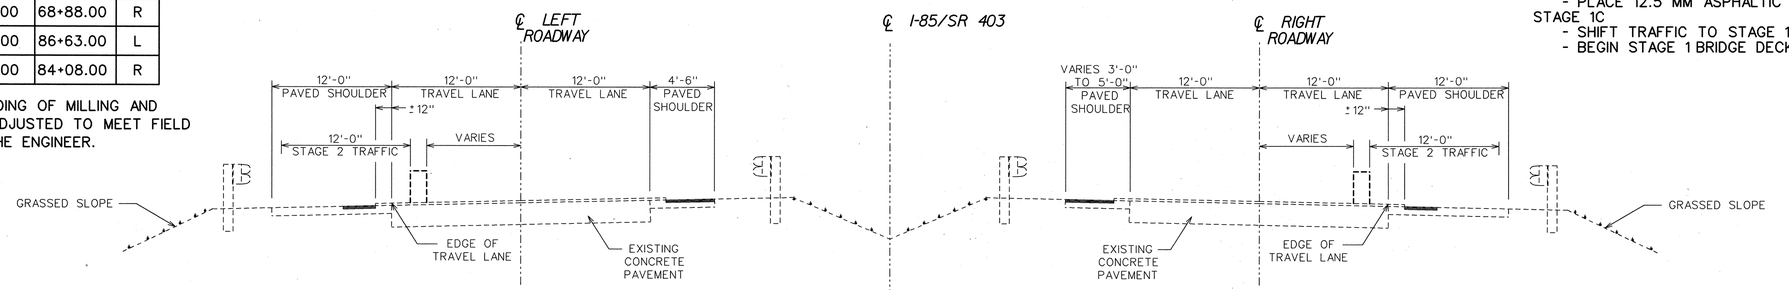

STAGE 2
TYPICAL SECTION

MILLING AND OVERLAY SECTION
STA. 62+58.00 TO STA. 68+88.00
STA. 80+33.00 TO STA. 86+63.00

STAGE 2

- SHIFT TRAFFIC TO STAGE 2 LOCATION.
- BEGIN STAGE 2 BRIDGE DECK REHABILITATION.

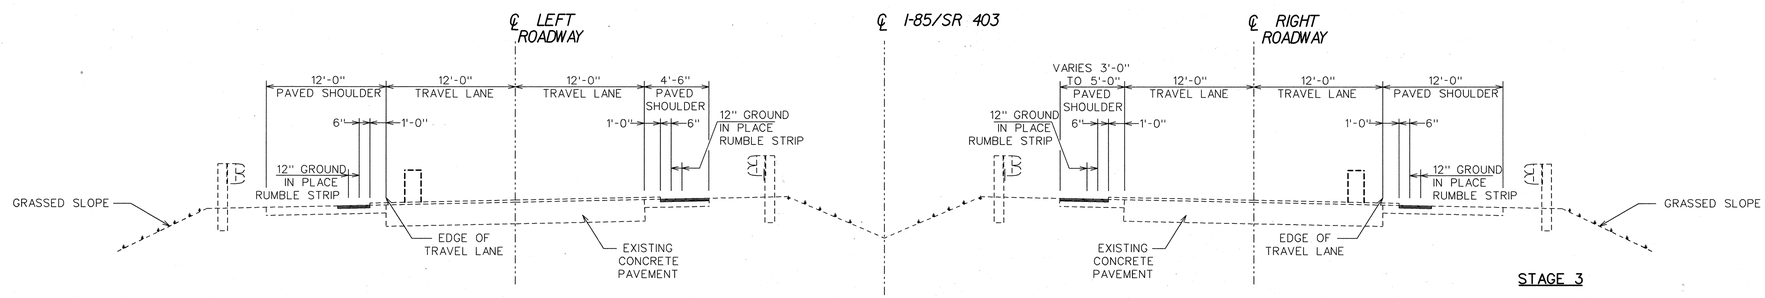

STAGE 3
TYPICAL SECTION

MILLING AND OVERLAY SECTION
STA. 62+58.00 TO STA. 68+88.00
STA. 80+33.00 TO STA. 86+63.00

STAGE 3

STAGE 3A
- CLOSE INSIDE LANES.
- PLACE GROUND-IN-PLACE RUMBLE STRIPS ON INSIDE SHOULDERS.

STAGE 3B
- CLOSE OUTSIDE LANES.
- PLACE GROUND-IN-PLACE RUMBLE STRIPS ON INSIDE SHOULDERS.

NOTE:
MAINTAIN A MINIMUM BUFFER OF 300 FT PRIOR TO WORK AREA.
SHIFTING TAPERS ARE BASED ON 1/2*W*S WHERE:
W - WIDTH OF OFFSET (FT), AND
S - POSTED SPEED PRIOR TO WORK AREA (60 MPH)

REQUIRED PAVEMENT

Ⓐ RECYCLED ASPH CONC 12.5 mm SUPERPAVE, GP 2, INCL BITUM MATL & H LIME (165 LBS/SY) (MIX DES LEV II)

Heath & Lineback Engineers
INCORPORATED
12 POWDER SPRINGS STREET, SUITE 240
MARIETTA, GEORGIA 30064

NOT TO SCALE

DATE	REVISIONS	DATE	REVISIONS
6/10/05	REV SHLD MILLING DET		
6/10/05	ADD TAPER NOTES		

GEORGIA
DEPARTMENT OF TRANSPORTATION

CONSTRUCTION STAGING - ROADWAY SECTIONS

PROJECT: NHS-M002-00(782)
COUNTY: HARRIS

DWG NO. 19-01

J:/4019/4019.782/GENERAL/M0782_RDTYP.DGN