STATE	PROJECT NUMBER	SHEET NO.	TOTAL SHEETS
GA.	CSNHS-M002-00(783)	5	70

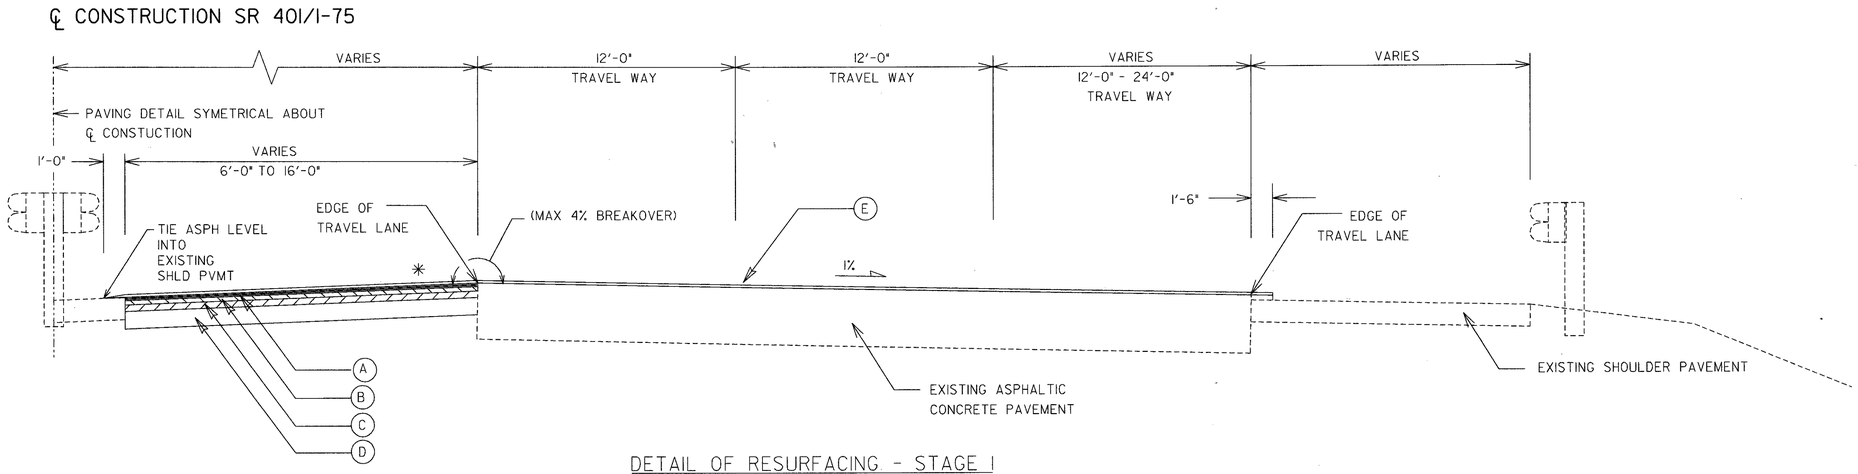

DETAIL OF RESURFACING - STAGE 1

BRIDGE NO. 4

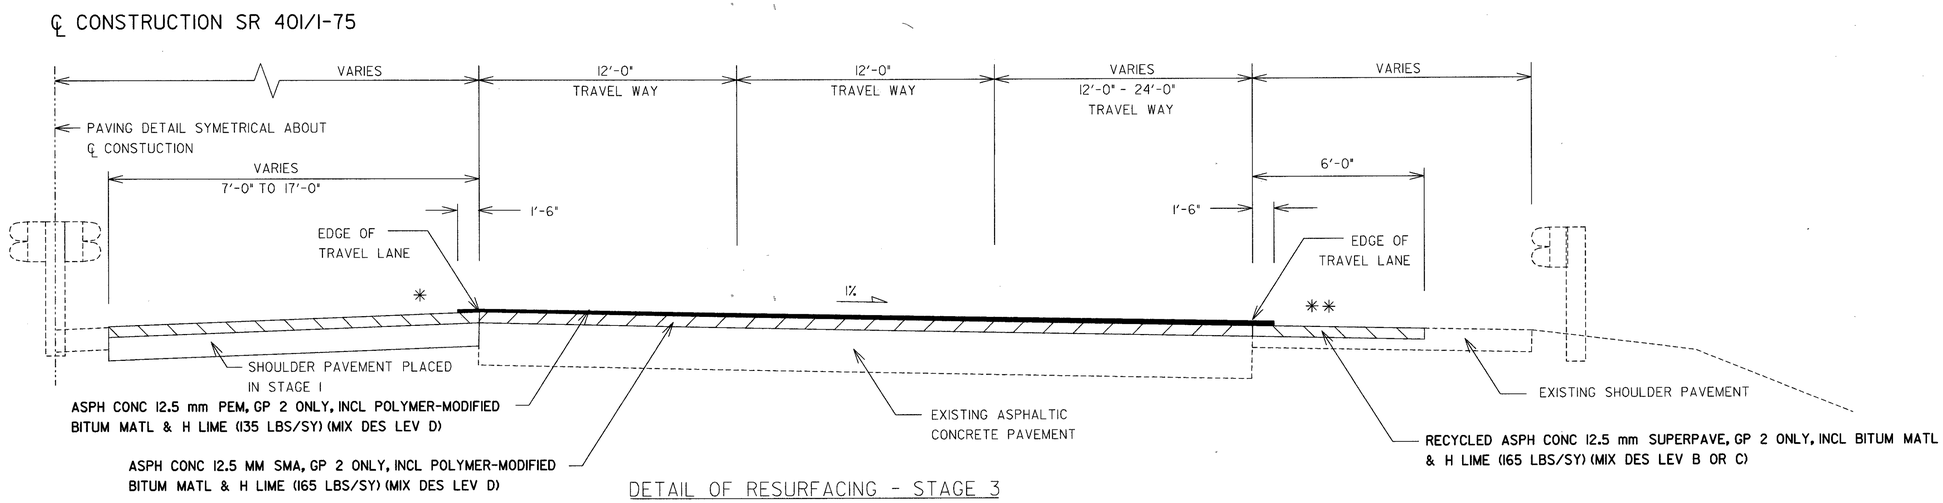

DETAIL OF RESURFACING - STAGE 3

BRIDGE NO. 4

STAGE 1 - BRIDGE NO. 4

REMOVE EXISTING INSIDE SHOULDER PAVEMENT

* PLACE SHOULDER PAVEMENT (MAX 4% BREAKOVER)

BRIDGE NO. 4
- STA. 25+21.50 TO 31+51.43 NB
- STA. 33+39.43 TO 38+19.00 NB
- STA. 26+42.00 TO 31+51.43 SB
- STA. 33+39.43 TO 40+29.00 SB

OVERLAY MAINLINE WITH RECYCLED ASPH CONC LEVELING, INCL BITUM & H LIME

STAGE 3 - BRIDGE NO. 4

MILL LEVELING PLACED FOR STAGING ALONG WITH TOP 2¾" OF EXISTING PAVEMENT ON MAINLINE.

MILL INSIDE SHOULDERS (AVE DEPTH APPROX. 1¾")

MILL OUTSIDE SHOULDERS (AVE DEPTH APPROX. 1½")

INLAY MAINLINE WITH 12.5 mm SMA PAVEMENT (165 LBS/SY)

OVERLAY MILLED SHOULDERS WITH 12.5 mm SUPERPAVE (165 LBS/SY)

OVERLAY MAINLINE PAVEMENT WITH 12.5 mm PEM PAVEMENT (135 LBS/SY)

PLACE INDENTATION RUMBLE STRIPS - GROUND IN PLACE ON SHOULDER PAVEMENT

REQUIRED PAVEMENT FOR SHOULDER PAVEMENT REPLACEMENT

(A) RECYCLED ASPH CONC 12.5 mm SUPERPAVE, GP 2 ONLY, INCL BITUM MATL & H LIME (165 LBS/SY) (MIX DES LEV C OR D)

(B) RECYCLED ASPH CONC 19 mm SUPERPAVE, GP 1 OR 2, INCL BITUM MATL & H LIME (220 LBS/SY) (MIX DES LEV C OR D)

(C) RECYCLED ASPH CONC 25 mm SUPERPAVE, GP 1 OR 2, INCL BITUM MATL & H LIME (330 LBS/SY) (MIX DES LEV B OR C)

(D) GR AGGREGATE BASE CRS, 12 INCH, INCL MATL

(E) RECYCLED ASPH CONC LEVELING, INCL BITUM MATL & H LIME (30 LBS/SY)

Heath & Lineback Engineers
INCORPORATED
12 POWDER SPRINGS STREET, SUITE 240
MARIETTA, GEORGIA 30064

DATE	REVISIONS	DATE	REVISIONS
08-25-05	GENERAL REVISIONS		

GEORGIA
DEPARTMENT OF TRANSPORTATION
TYPICAL SECTION
SHEET 2
PROJECT: CSNHS-M002-00(783)
COUNTY: DOOLY/HOUSTON

DWG NO. 05-02

J:/401 9/401 9783-I-75 BRIDGES/ GENERAL/401 9783_TYP2.DGN