STATE	PROJECT NUMBER	SHEET NO.	TOTAL SHEETS
GA.	CSNHS-M002-00(783)	14	70

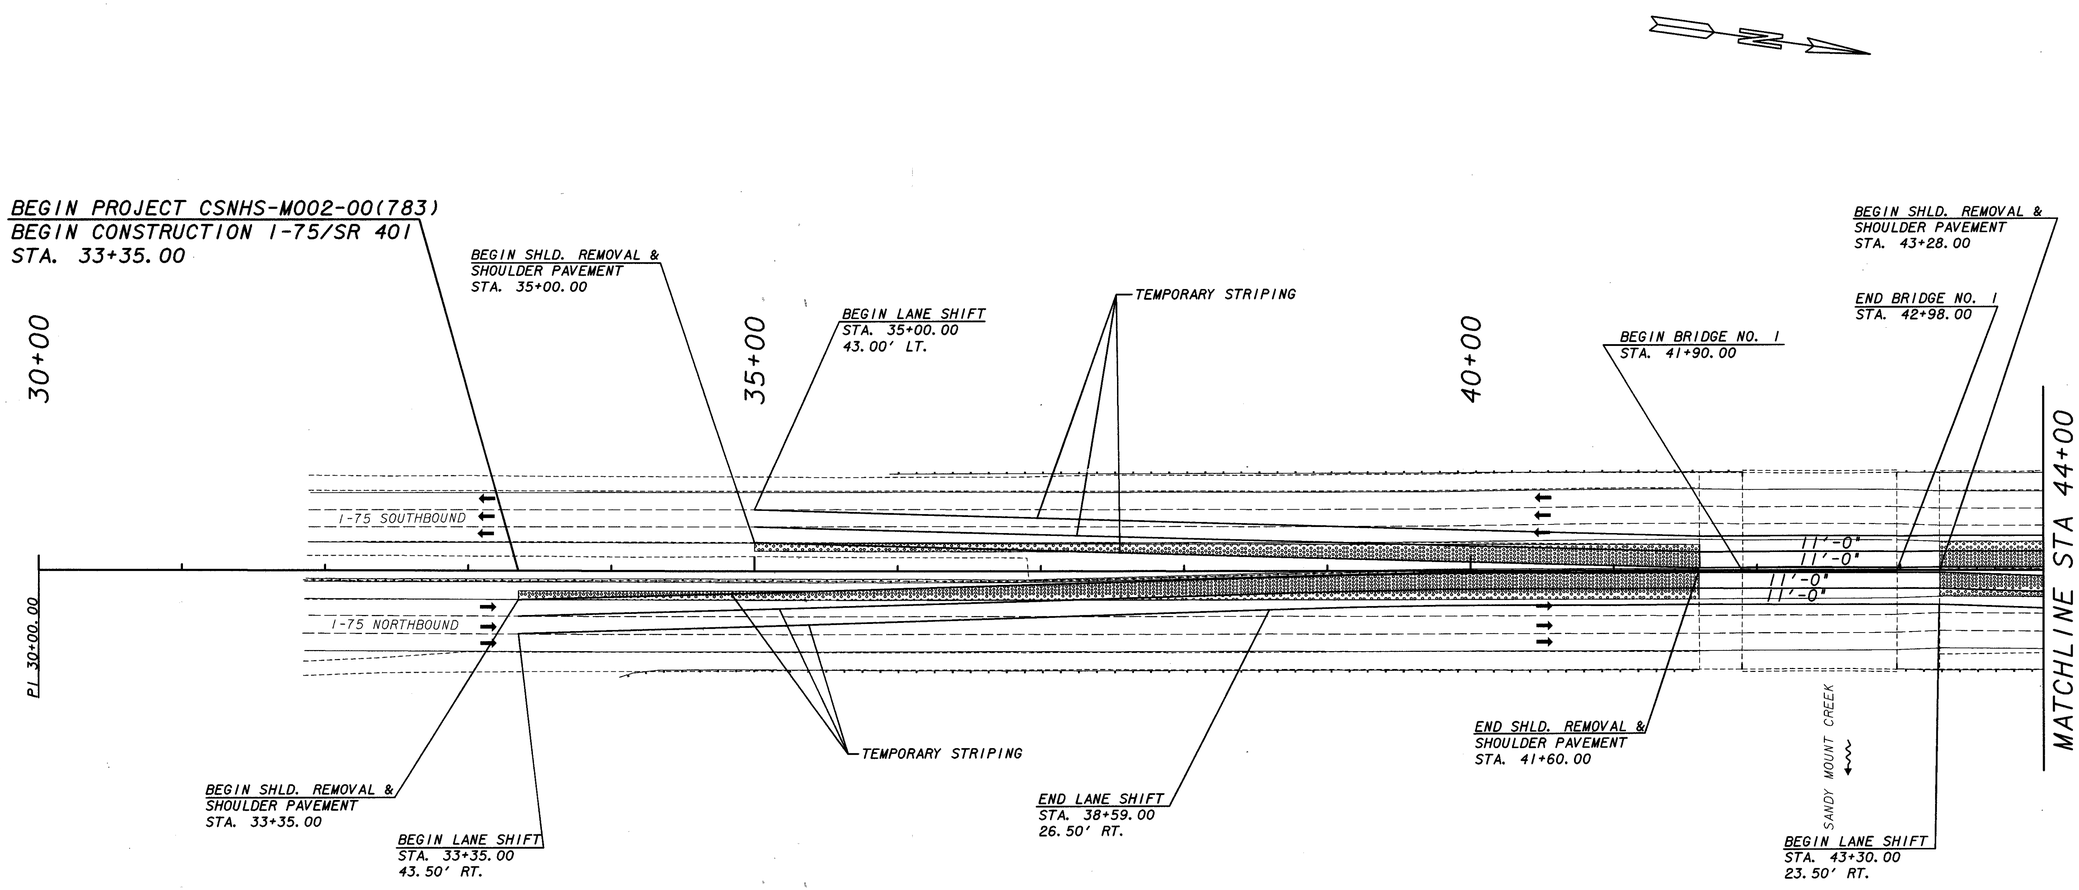

STAGE I
- MAINTAIN TRAFFIC ON EXISTING ROADWAY.
- BUILD SHOULDER PAVEMENT ON INSIDE SHOULDERS
- REMOVE EXISTING ROADWAY STRIPPING AND RAISED PAVEMENT MARKERS.
- PLACE TEMPORARY STRIPING AND RAISED PAVEMENT MARKINGS.

LEGEND	
→	DIRECTION OF TRAFFIC FLOW
	LIMITS OF SHOULDER PAVEMENT REMOVAL & SHOULDER PAVEMENT

BRIDGE NO. 1

Heath & Lineback Engineers
INCORPORATED
12 POWDER SPRINGS STREET, SUITE 240
MARIETTA, GEORGIA 30064

SCALE IN FEET
0 50 100 200

DATE	REVISIONS	DATE	REVISIONS
08-25-05	REVISE STAGING PLANS		

GEORGIA
DEPARTMENT OF TRANSPORTATION

STAGE I PLAN

PROJECT: CSNHS-M002-00(783)
COUNTY: DOOLY

DWG NO.19-01

J:/4019/4019783-1-75 BRIDGES/SANDYMOUNT/SHEET/SandyMountSTG1-1.dgn