STATE	PROJECT NUMBER	SHEET NO.	TOTAL SHEETS
GA.	CSNHS-M002-00(783)	15A	70

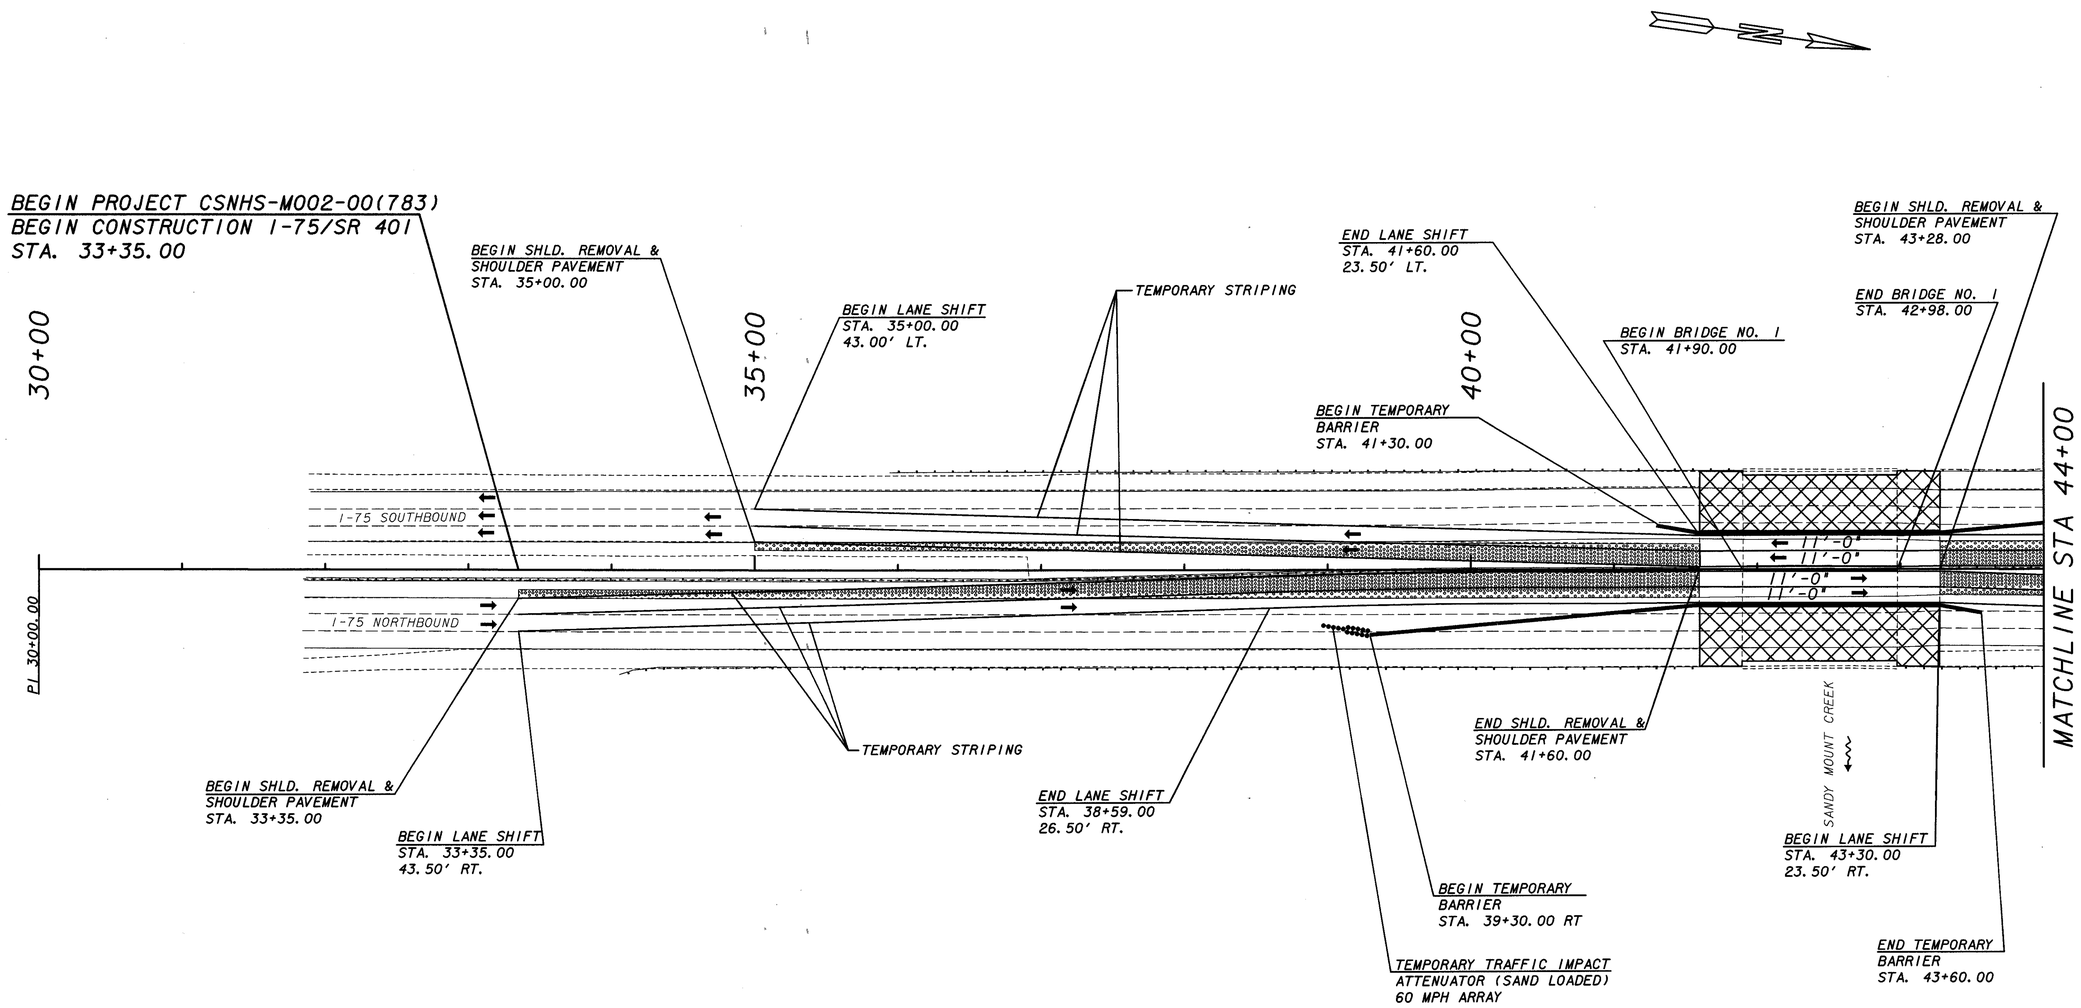

STAGE 2
- SHIFT TRAFFIC.
- PLACE TEMPORARY BARRIER.
- CONSTRUCT STAGE 2 PORTION OF BRIDGE AND APPROACH SLABS.

STAGE 3
- REMOVE ALL TEMPORARY BARRIER.
- REMOVE TEMPORARY STRIPING AND TEMPORARY RAISED PAVEMENT MARKERS.
- PLACE PERMANENT STRIPING AND RAISED PAVEMENT MARKERS.
- PLACE INDENTATION RUMBLE STRIPS ON INSIDE SHOULDERS PAVEMENT.

LEGEND	
→	DIRECTION OF TRAFFIC FLOW
▬	TEMPORARY BARRIER
▨	STAGE 2 CONSTRUCTION
▒	LIMITS OF SHOULDER PAVEMENT REMOVAL & SHOULDER PAVEMENT

BRIDGE NO. 1

Heath & Lineback Engineers
INCORPORATED
12 POWDER SPRINGS STREET, SUITE 240
MARIETTA, GEORGIA 30064

SCALE IN FEET
0 50 100 200

DATE	REVISIONS	DATE	REVISIONS
08-25-05	ADDED STAGE 2 PLANS		

GEORGIA
DEPARTMENT OF TRANSPORTATION

STAGE 2 PLAN

PROJECT: CSNHS-M002-00(783)
COUNTY: DOOLY

DWG NO. 19-02A

J:/4019/40197 83-I-75 BRIDGES/SANDYMOUNT/SHEET/SandyMountSTG2-1.dgn