STATE	PROJECT NUMBER	SHEET NO.	TOTAL SHEETS
GA.	CSNHS-M002-00(783)	19	70

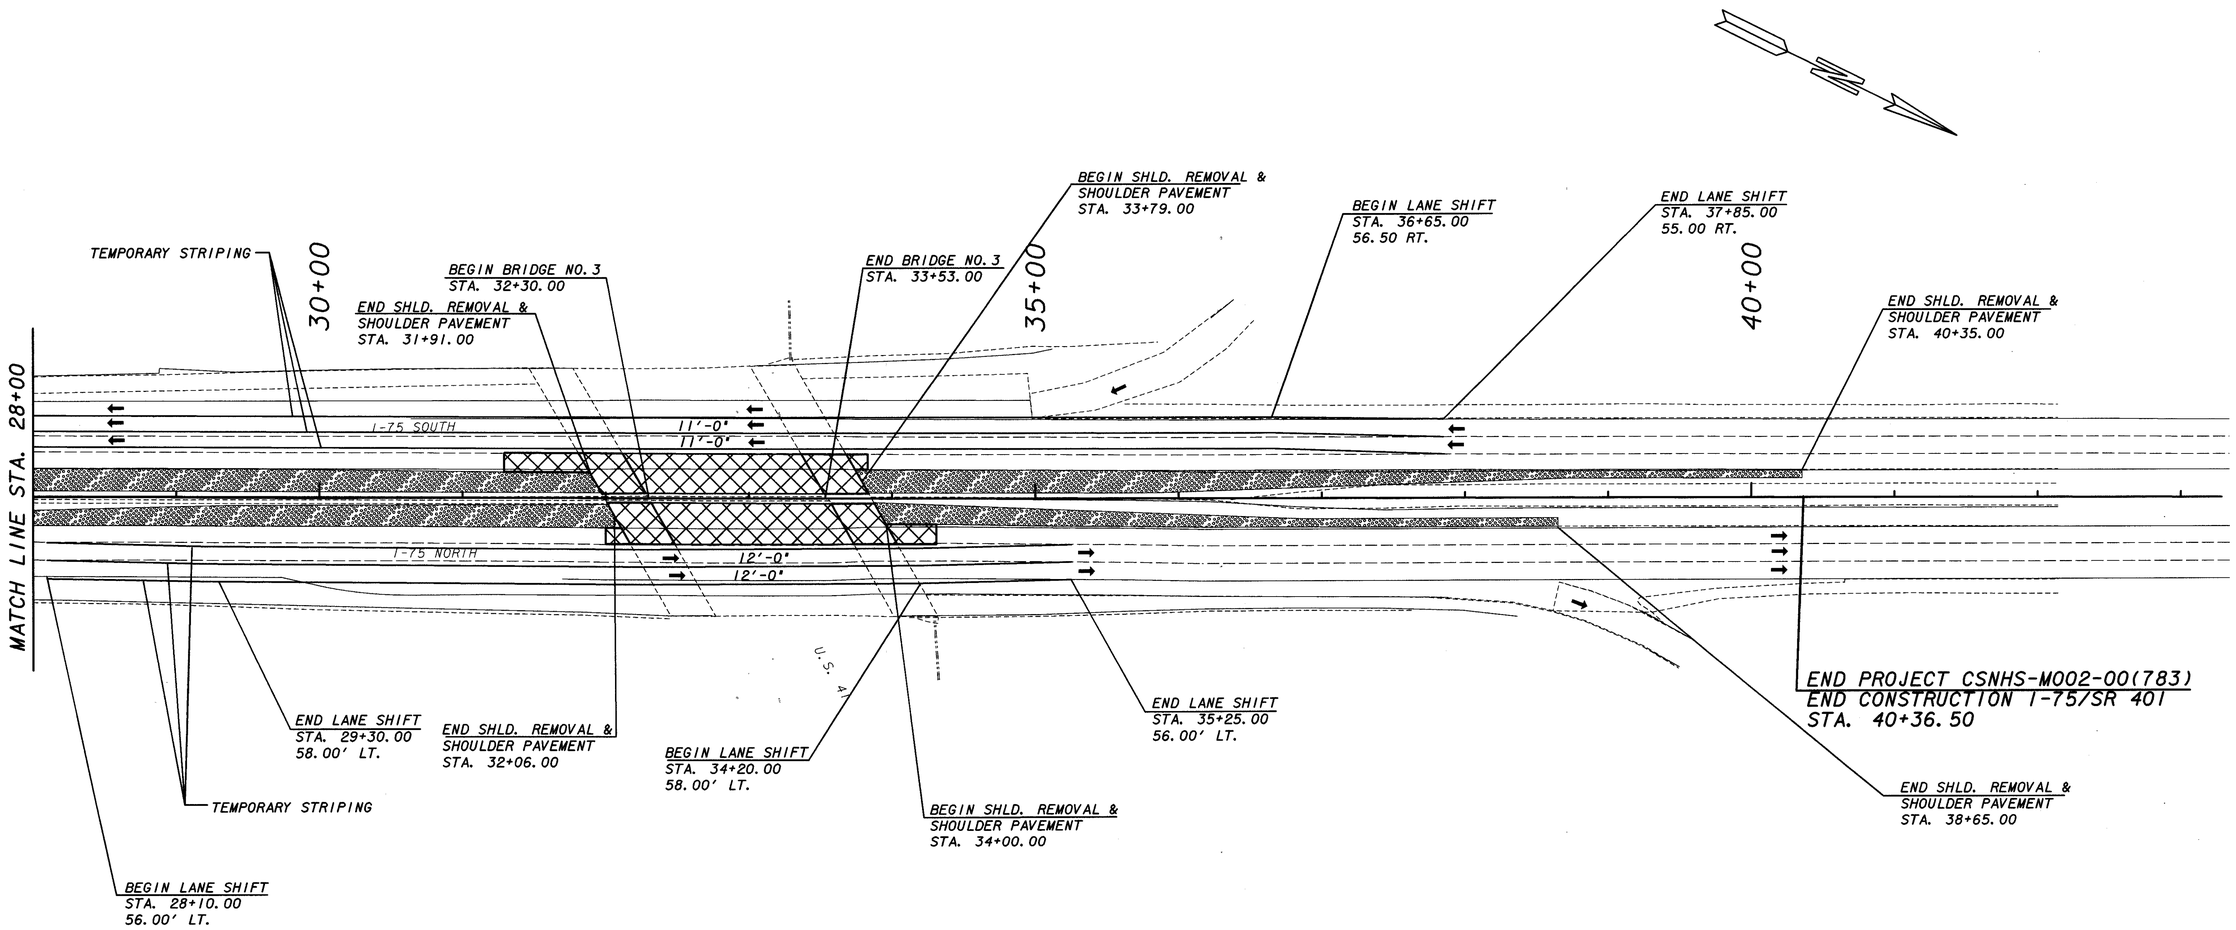

STAGE 2
- SHIFT TRAFFIC AND CONSTRUCT STAGE 2 PORTION OF BRIDGE AND APPROACH SLABS.
- REMOVE AND REPLACE STAGE 2 PORTION OF CONCRETE PAVEMENT SECTIONS AS SHOWN IN THE TYPICAL SECTIONS.
- BUILD TEMPORARY PAVEMENT ON INSIDE SHOULDERS.
- PLACE TEMPORARY STRIPING AND RAISED PAVEMENT MARKINGS. (SEE STAGE 3 FOR LOCATION)

LEGEND	
➡	DIRECTION OF TRAFFIC FLOW
▨	STAGE 2 CONSTRUCTION
▒	LIMITS OF SHOULDER PAVEMENT REMOVAL & SHOULDER PAVEMENT

BRIDGES NO. 2 & 3

Heath & Lineback Engineers
INCORPORATED
12 POWDER SPRINGS STREET, SUITE 240
MARIETTA, GEORGIA 30064

SCALE IN FEET
0 50 100 200

DATE	REVISIONS	DATE	REVISIONS
08-25-05	REVISE STAGING PLANS		

GEORGIA
DEPARTMENT OF TRANSPORTATION

STAGE 2 PLAN

PROJECT: CSNHS-M002-00(783)
COUNTY: DOOLY

DWG NO.19-06

J:/40/19/40/19783-I-75 BRIDGES/ DOOLY/SHEET/DOOLYSTG2_02.DGN