| STATE | PROJECT NUMBER | SHEET NO. | TOTAL SHEETS |
|---|---|---|---|
| GA. | CSNHS-M002-00(783) | 21 | 70 |

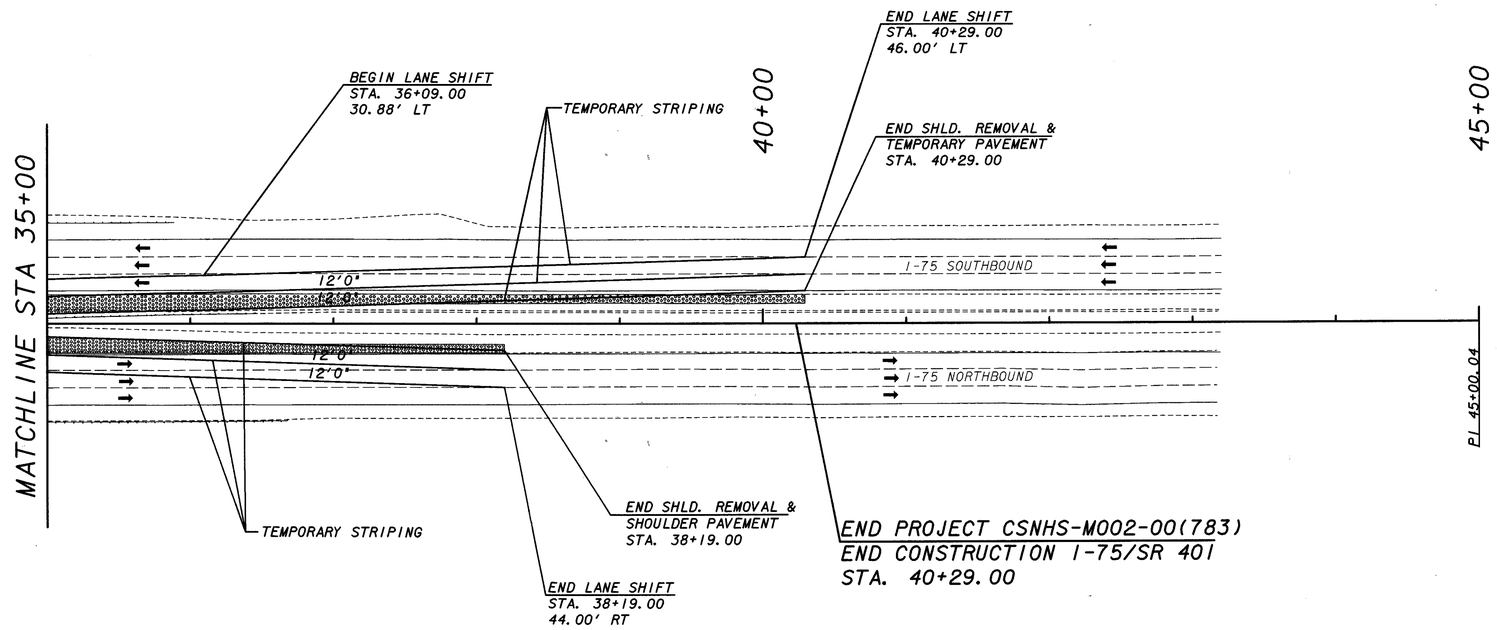


| LEGEND | |
|---|---|
| → | DIRECTION OF TRAFFIC FLOW |
| ▒ | LIMITS OF SHOULDER PAVEMENT REMOVAL & SHOULDER PAVEMENT |

STAGE I
- MAINTAIN TRAFFIC ON EXISTING ROADWAY.
- BUILD SHOULDER PAVEMENT ON INSIDE SHOULDERS.
- PLACE ASPH. CONCRETE OVERLAY ON MAINLINE AND SHOULDER PAVEMENT.
- PLACE TEMPORARY STRIPING AND RAISED PAVMENT MARKERS.

BRIDGE NO. 4

Heath & Lineback Engineers
INCORPORATED
12 POWDER SPRINGS STREET, SUITE 240
MARIETTA, GEORGIA 30064

SCALE IN FEET
0 50 100 200

| DATE | REVISIONS | DATE | REVISIONS |
|---|---|---|---|
| 08-25-05 | REVISE STAGING PLANS | | |

GEORGIA
DEPARTMENT OF TRANSPORTATION

STAGE I PLAN

PROJECT: CSNHS-M002-00(783)
COUNTY: HOUSTON

DWG NO. 19-08

J:/4019/4019783-I-75 BRIDGES/FLAT CREEK/SHEET/FlatCreekSTG1-2.dgn