| STATE | PROJECT NUMBER | SHEET NO. | TOTAL SHEETS |
|---|---|---|---|
| GA. | CSNHS-M002-00(783) | 21B | 70 |

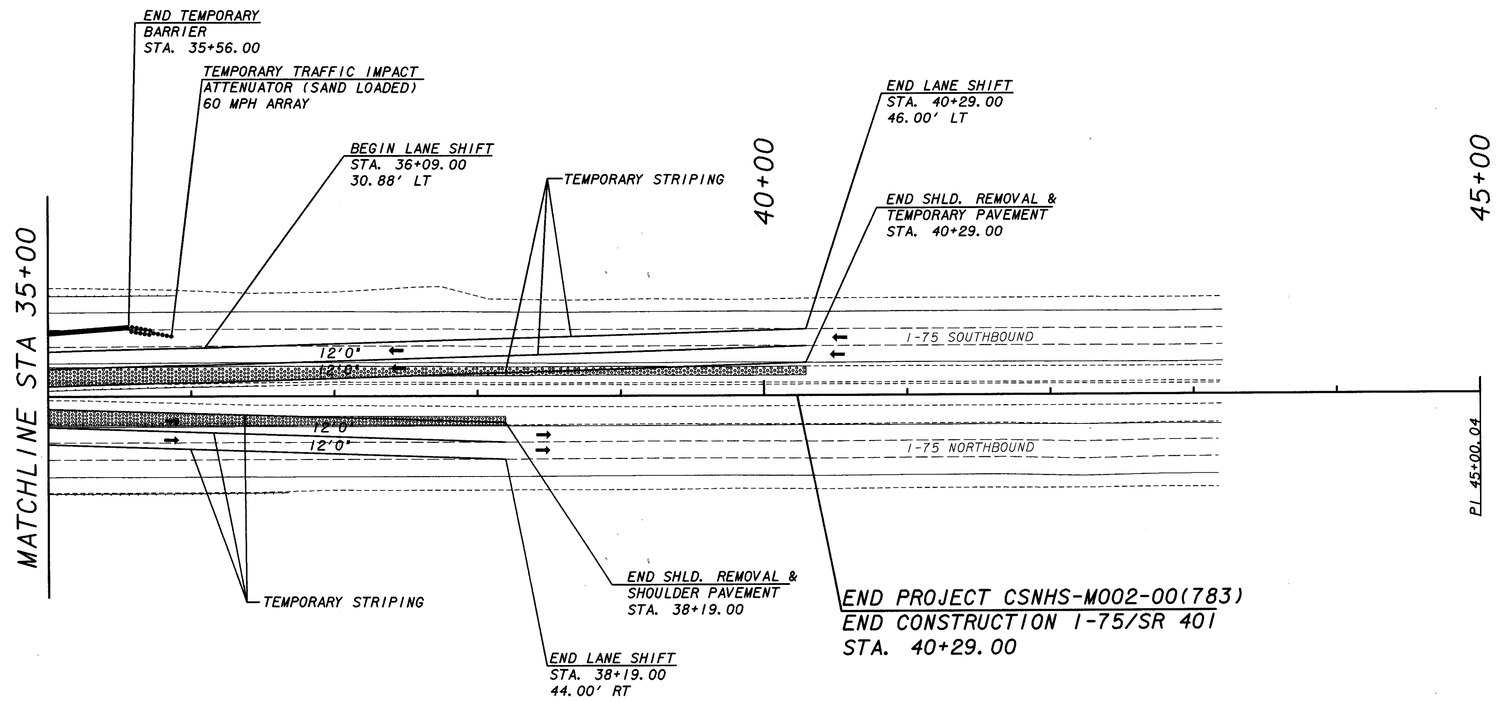


STAGE 2
- SHIFT TRAFFIC.
- PLACE TEMPORARY BARRIER.
- CONSTRUCT STAGE 2 PORTION OF BRIDGE AND APPROACH SLABS.

STAGE 3
- REMOVE TEMPORARY BARRIER.
- MILL AND OVERLAY PAVEMENT TO FINAL CONDITION AS DETAILED IN THE TYPICAL SECTIONS.
- PLACE INDENTATION RUMBLE STRIPS ON INSIDE SHOULDER PAVEMENT.

| LEGEND | |
|---|---|
| ➡ | DIRECTION OF TRAFFIC FLOW |
| ▬ | TEMPORARY BARRIER |
| ▨ | STAGE 2 CONSTRUCTION |
| ▒ | LIMITS OF SHOULDER PAVEMENT REMOVAL & SHOULDER PAVEMENT |

DWG NO. 19-08B

J:/4019/4019783-I-75 BRIDGES/FLAT CREEK/SHEET/FlatCreekSTG2-2.dgn

Heath & Lineback Engineers
INCORPORATED
12 POWDER SPRINGS STREET, SUITE 240
MARIETTA, GEORGIA 30064

SCALE IN FEET
0 50 100 200

| DATE | REVISIONS | DATE | REVISIONS |
|---|---|---|---|
| 08-25-05 | ADDED STAGE 2 PLANS | | |

BRIDGE NO. 4

GEORGIA
DEPARTMENT OF TRANSPORTATION

STAGE 2 PLAN

PROJECT: CSNHS-M002-00(783)
COUNTY: HOUSTON