STATE	PROJECT NUMBER	SHEET NO.	TOTAL SHEETS
GA.	CSNHS-M002-00(783)	44	70

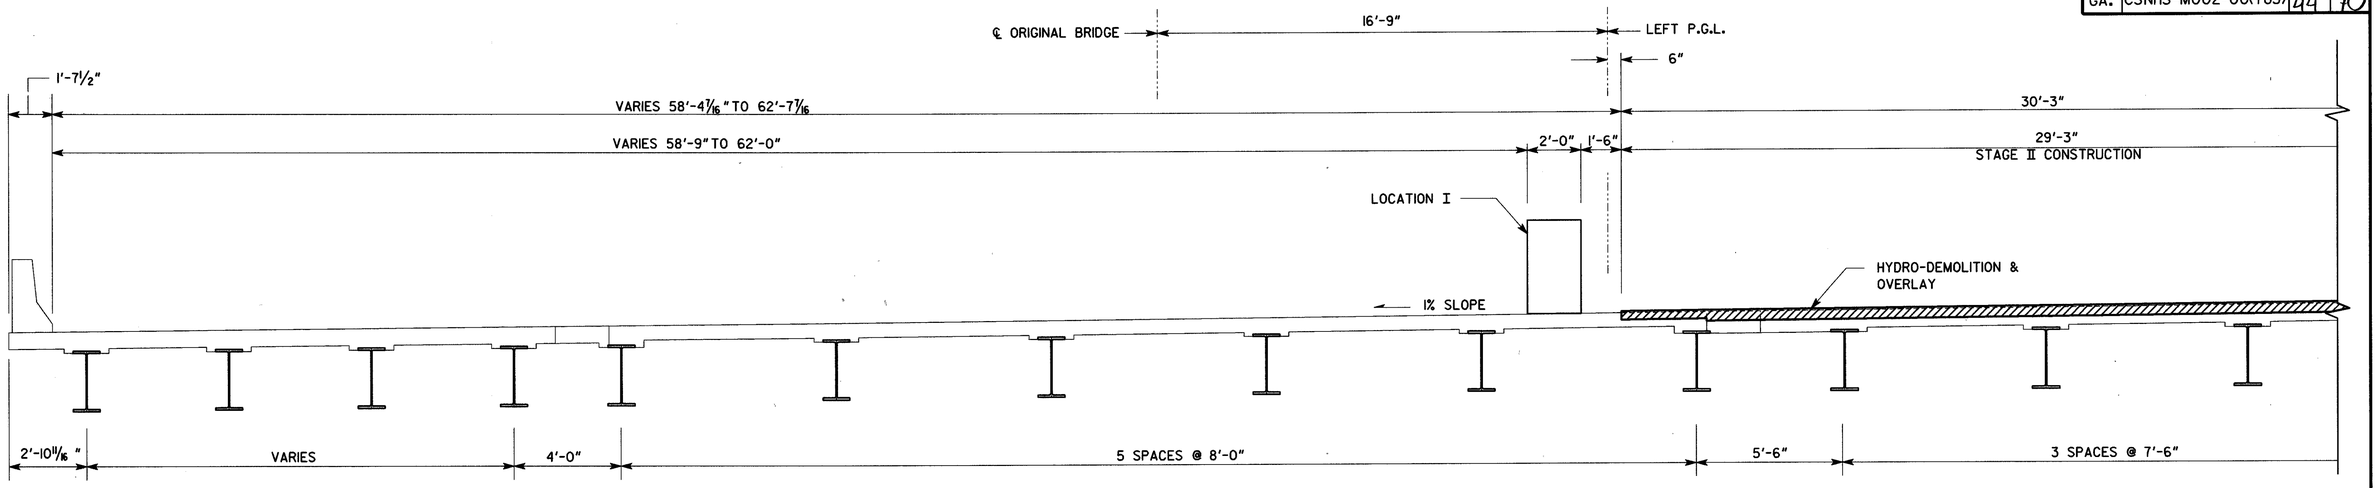

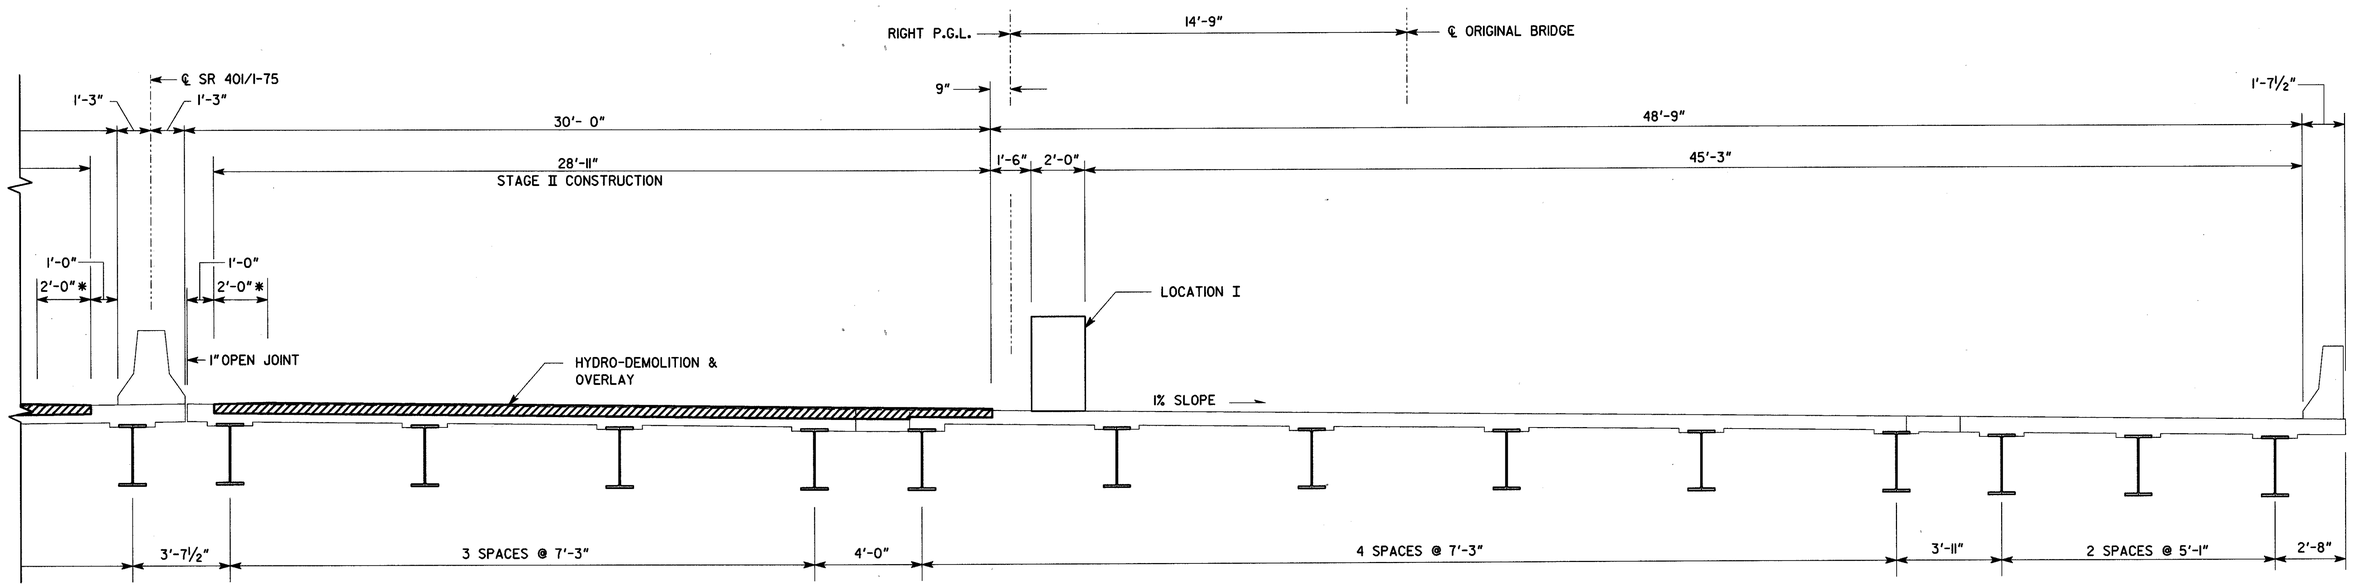

BRIDGE NO. 3 LT. & RT.

STAGE II-
LEFT AND RIGHT BRIDGE
TYPICAL SECTION
LOOKING UPSTATION

NOTE:
* OVERLAY TAPER TO EXISTING DECK.

CONSTRUCTION SEQENCE

STAGE I:

SEE ROADWAY PLANS.

STAGE II:

1. PLACE TEMPORARY STRIPED DRUMS AT LOCATION I DURING STAGE I.
2. MAINTAIN TWO 12' LANES OF THROUGH TRAFFIC AND ONE 12' LANE FOR ON RAMP TRAFFIC, ON THE LEFT BRIDGE. MAINTAIN TWO 12' LANES OF TRAFFIC ON THE RIGHT BRIDGE
3. PERFORM HYDRO-DEMOLITION AND OVERLAY FOR STAGE II ON THE ENTIRE LENGTH OF THE DECK.
4. SEAL EXPANSION JOINTS AT BENTS 1 AND 4 AND DUMMY JOINT AT BENTS 2 AND 3.
5. PROCEED TO STAGE III.

BRIDGE SHEET
3 OF 6

REVISIONS	BY	DATE
REV CONST SEQ	FRB	8/25/05

Heath & Lineback Engineers
INCORPORATED
12 POWDER SPRINGS STREET, SUITE 240
MARIETTA, GEORGIA 30064

GEORGIA
DEPARTMENT OF TRANSPORTATION
OPERATIONS DIVISION - OFFICE OF MAINTENANCE

CONSTRUCTION SEQUENCE - STAGE I & II

DISTRICT 3 BRIDGE DECK REHABILITATION
I-75 OVER SR7/US41

DOOLY COUNTY CSNHS-M002-00(783)

SCALE: 3/8"- 1'-0" AUGUST 2005

DESIGNED LAV CHECKED FRB REVIEWED GBL
DRAWN LAV DESIGN GROUP APPROVED

DWG NO. 35-17

J:/4019/4019.783/BRIDGE/SRT_US41/ ID093.39_STGI.DGN