STATE	PROJECT NUMBER	SHEET NO.	TOTAL SHEETS
GA.	CSNHS-M002-00(783)	46	70

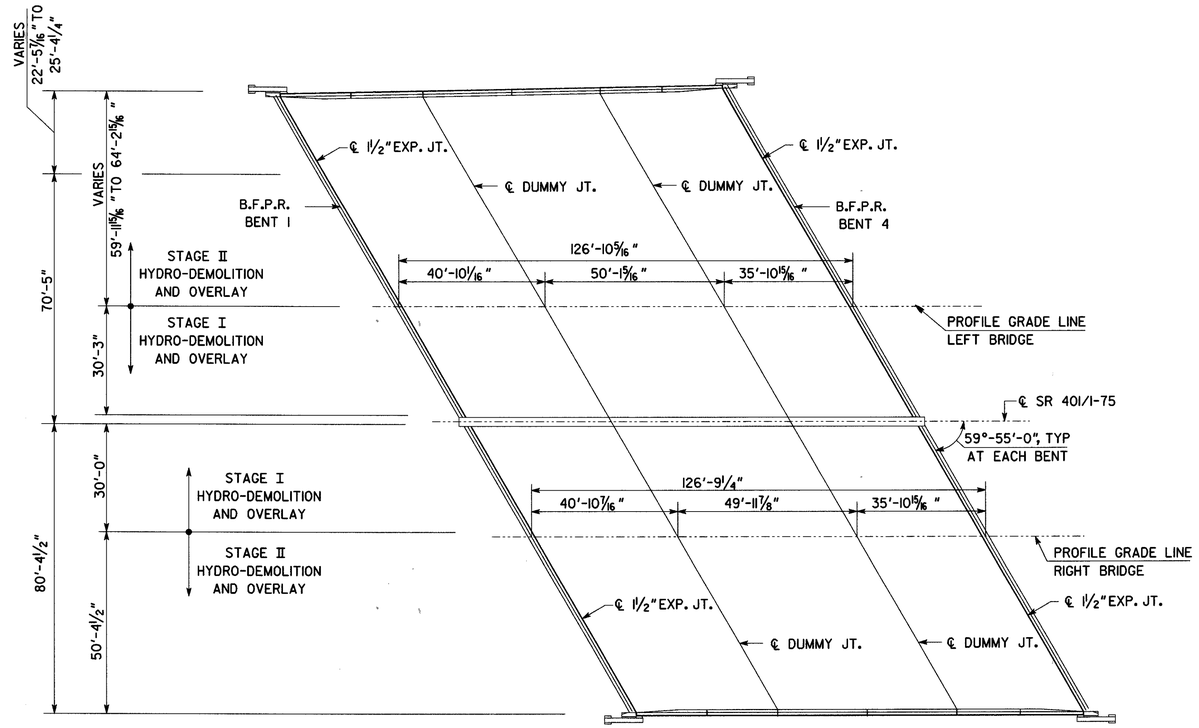

DECK PLAN

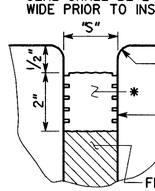

LONGITUDINAL SECTION

EXPANSION JOINT DETAILS @ BENTS 1 & 4

NOT TO SCALE

TEMPERATURE TABLE FOR JOINT WIDTHS				
	TEMP (°F)	30	60	90
BENT 1	"S"(IN)	1 7/8"	1 1/2"	1 1/8"
BENT 4	"S"(IN)	1 5/8"	1 1/2"	1 3/8"

"S"(JOINT WIDTH) SHALL BE BASED ON THE AVERAGE EXISTING BRIDGE DECK CONCRETE TEMPERATURE.

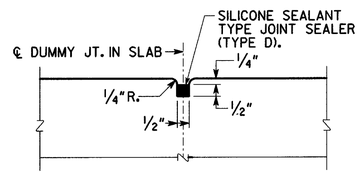

DUMMY JOINT DETAIL @ BENTS 2 & 3

NOT TO SCALE

BRIDGE NO. 3 LT. & RT.

Heath & Lineback Engineers INCORPORATED
12 POWDER SPRINGS STREET, SUITE 240
MARIETTA, GEORGIA 30064

GEORGIA
DEPARTMENT OF TRANSPORTATION
OPERATIONS DIVISION - OFFICE OF MAINTENANCE

DATE | REVISIONS | BY

DECK PLAN

DISTRICT 3 BRIDGE DECK REHABILITATION
I-75 OVER SR7/US41

DOOLY COUNTY CSNHS-M002-00(783)

SCALE: 1" = 10'-0" AUGUST 2005

DESIGNED LAV | CHECKED FRB | REVIEWED GBL
DRAWN LAV | DESIGN GROUP | APPROVED

BRIDGE SHEET 5 OF 6

DWG NO. 35-19

J:/4019/4019.783/BRIDGE/SR7_US41/ ID093.39_DP.DGN