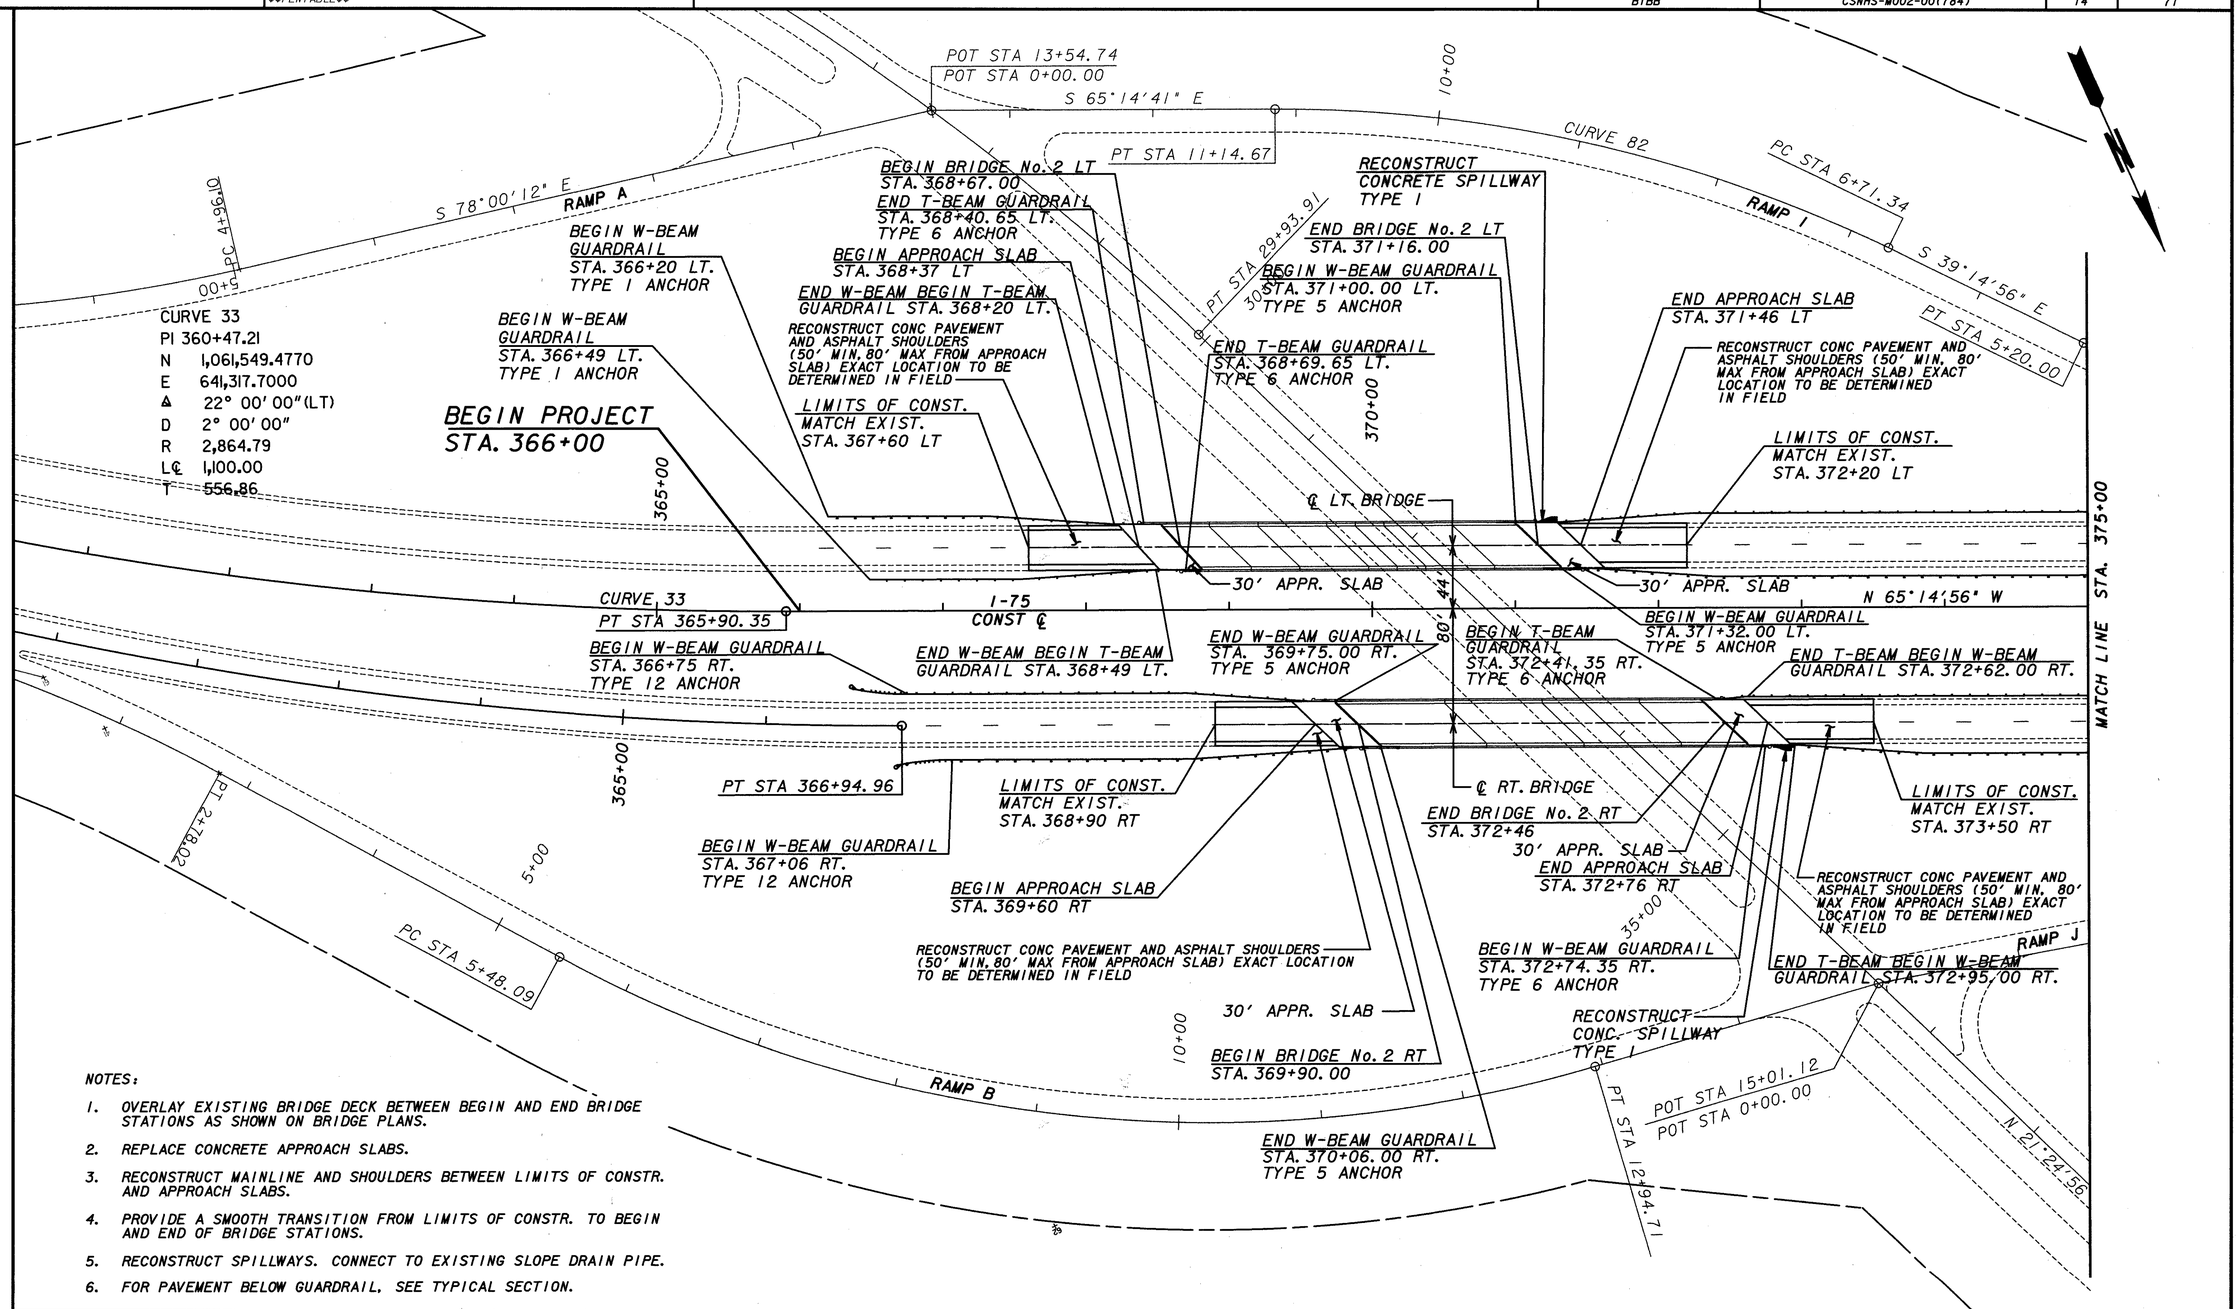

NOTES:

1. OVERLAY EXISTING BRIDGE DECK BETWEEN BEGIN AND END BRIDGE STATIONS AS SHOWN ON BRIDGE PLANS.
2. REPLACE CONCRETE APPROACH SLABS.
3. RECONSTRUCT MAINLINE AND SHOULDERS BETWEEN LIMITS OF CONSTR. AND APPROACH SLABS.
4. PROVIDE A SMOOTH TRANSITION FROM LIMITS OF CONSTR. TO BEGIN AND END OF BRIDGE STATIONS.
5. RECONSTRUCT SPILLWAYS. CONNECT TO EXISTING SLOPE DRAIN PIPE.
6. FOR PAVEMENT BELOW GUARDRAIL, SEE TYPICAL SECTION.

PROPERTY AND EXISTING R/W LINE
REQUIRED R/W LINE
CONSTRUCTION LIMITS
EASEMENT FOR CONSTR & MAINTENANCE OF SLOPES
EASEMENT FOR CONSTR OF SLOPES
EASEMENT FOR CONSTR OF DRIVES

BEGIN LIMIT OF ACCESS.....BLA
END LIMIT OF ACCESS.....ELA
LIMIT OF ACCESS
R/W AND LIMIT OF ACCESS

J.B. TRIMBLE, INC.
6445 Powers Ferry Road, Suite 100
Atlanta, GA 30339

SCALE IN FEET
0 50 100 200

REVISION DATES		
04-19-06		

STATE OF GEORGIA
DEPARTMENT OF TRANSPORTATION
OFFICE: MAINTENANCE

CONSTRUCTION PLAN

BRIDGE No. 2
I-75 OVER SR 87 (US 23)

DRAWING No. 13-03

GPLN