I-75 SB CONSTR. CENTERLINE FOR:CURVE #2		I-75 CONSTR. CENTERLINE FOR:CURVE #3		I-75 NB CONSTR. CENTERLINE FOR:CURVE #4	
PI STA.:	233+23.47	PI STA.:	232+44.36	PI STA.:	231+34.23
DELTA:	21°20'18" LT.	DELTA:	19°41'22" LT.	DELTA:	17°26'55" LT.
DEGREE:	1°00'20"	DEGREE:	1°00'00"	DEGREE:	0°59'40"
TAN:	1073.40	TAN:	994.27	TAN:	884.15
LENGTH:	2121.92	LENGTH:	1968.94	LENGTH:	1754.61
RADIUS:	5697.60	RADIUS:	5729.58	RADIUS:	5761.59
PC:	222+50.07	PC:	222+50.09	PC:	222+50.08
PT:	243+71.99	PT:	242+19.03	PT:	240+04.69

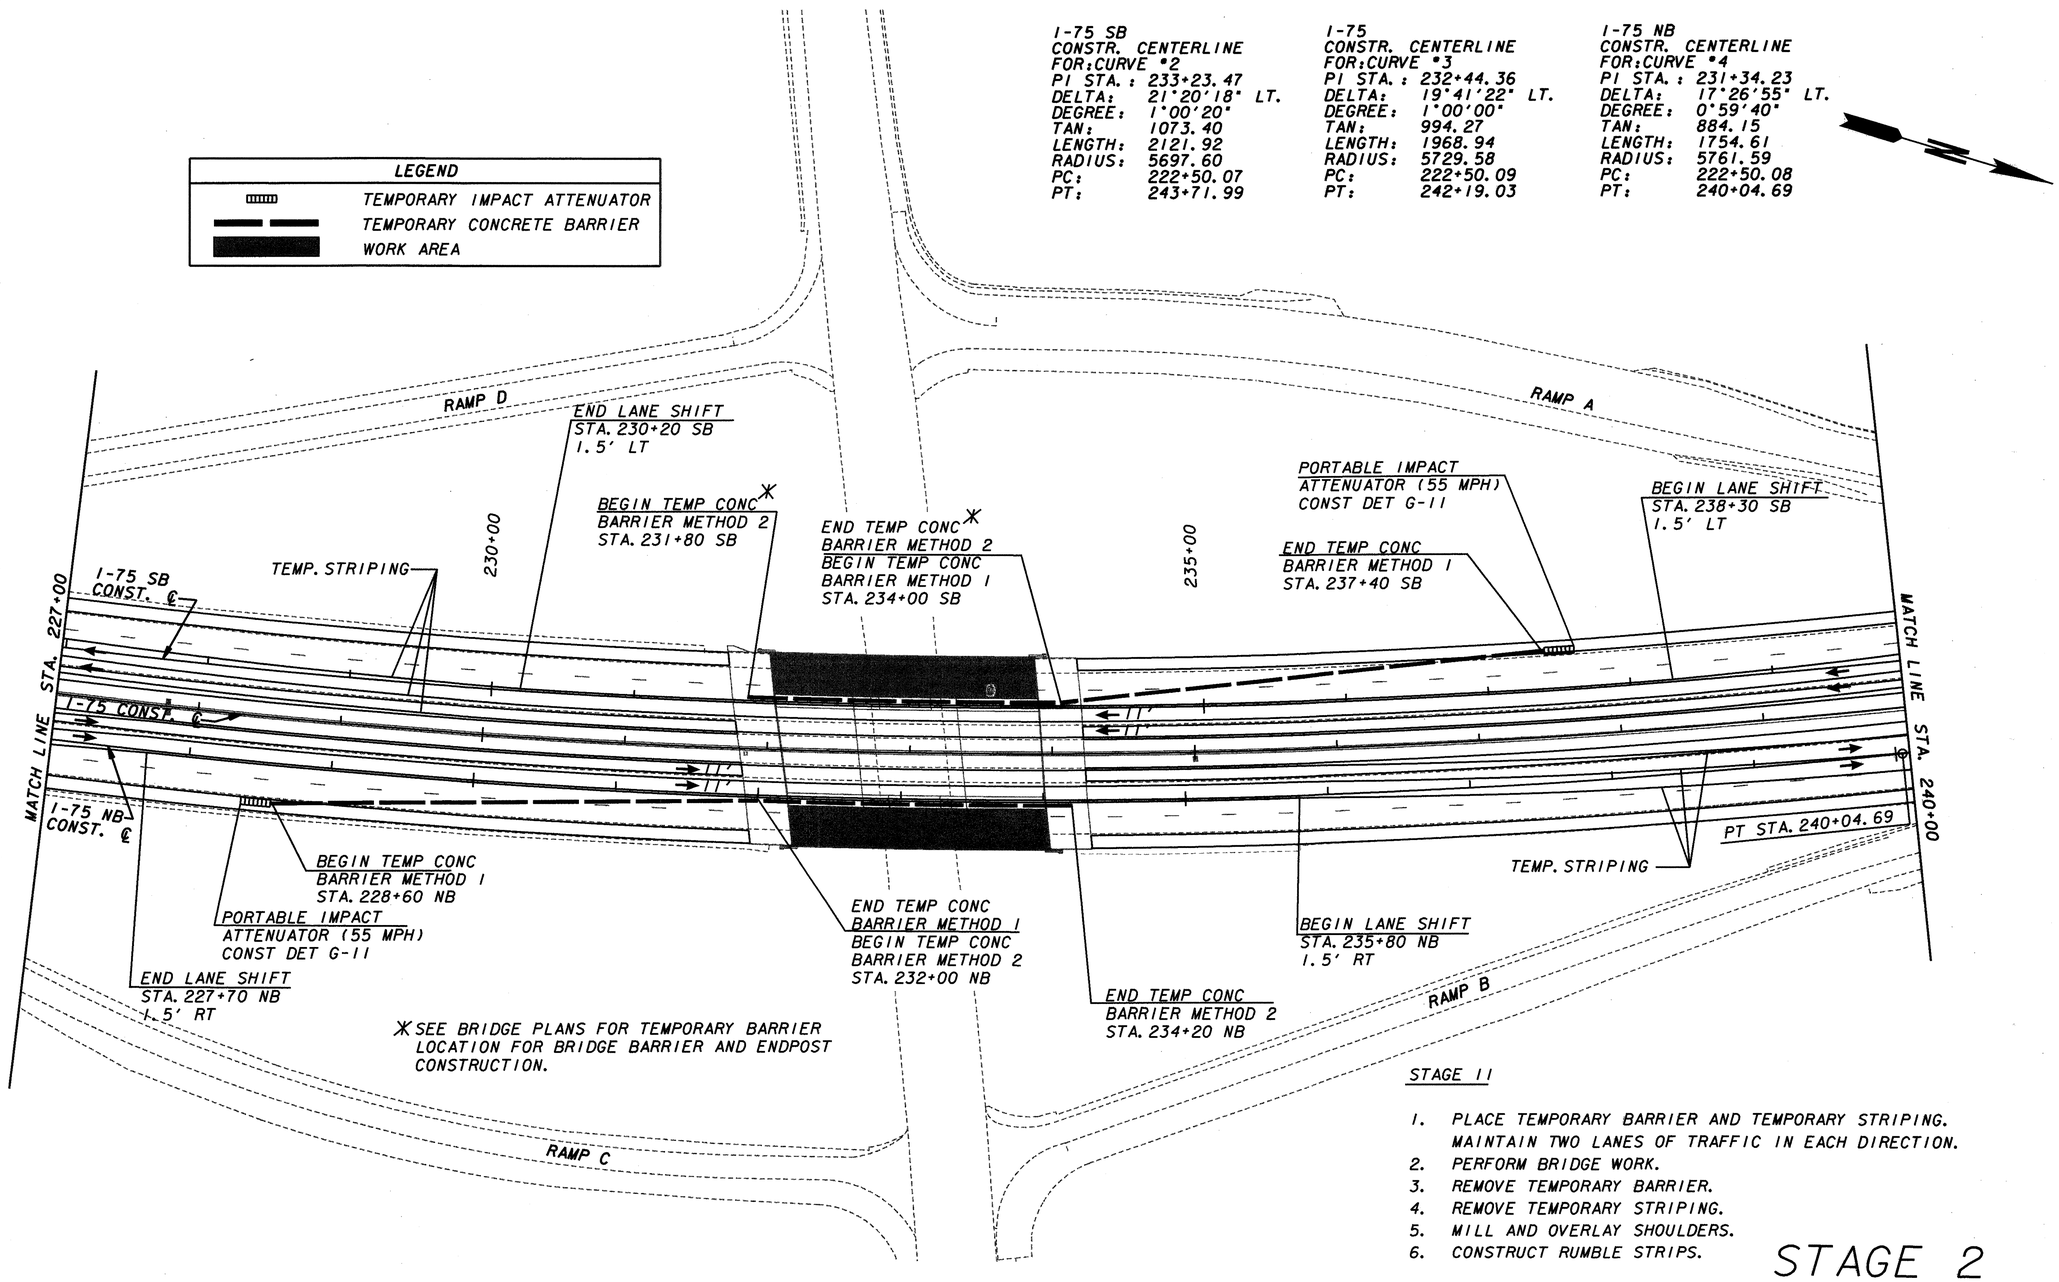

STAGE 11

1. PLACE TEMPORARY BARRIER AND TEMPORARY STRIPING. MAINTAIN TWO LANES OF TRAFFIC IN EACH DIRECTION.
2. PERFORM BRIDGE WORK.
3. REMOVE TEMPORARY BARRIER.
4. REMOVE TEMPORARY STRIPING.
5. MILL AND OVERLAY SHOULDERS.
6. CONSTRUCT RUMBLE STRIPS.

STAGE 2

PROPERTY AND EXISTING R/W LINE	
REQUIRED R/W LINE	
CONSTRUCTION LIMITS	
EASEMENT FOR CONSTR & MAINTENANCE OF SLOPES	
EASEMENT FOR CONSTR OF SLOPES	
EASEMENT FOR CONSTR OF DRIVES	

BEGIN LIMIT OF ACCESS	BLA
END LIMIT OF ACCESS	ELA
LIMIT OF ACCESS	
R/W AND LIMIT OF ACCESS	

JBT J.B. TRIMBLE, INC.
2550 Heritage CT, SE,
Suite 250
Atlanta, GA 30339

REVISION DATES		
06-26-06		

STATE OF GEORGIA
DEPARTMENT OF TRANSPORTATION
OFFICE: MAINTENANCE

CONSTRUCTION STAGING PLAN

BRIDGE No. 2
I-75 OVER
HAMPTON RD.

DRAWING No. 19-11

GPLM