STATE	PROJECT NUMBER	SHEET NO.	TOTAL SHEETS
GA.	CSNHS-M002-00(785)	36	71

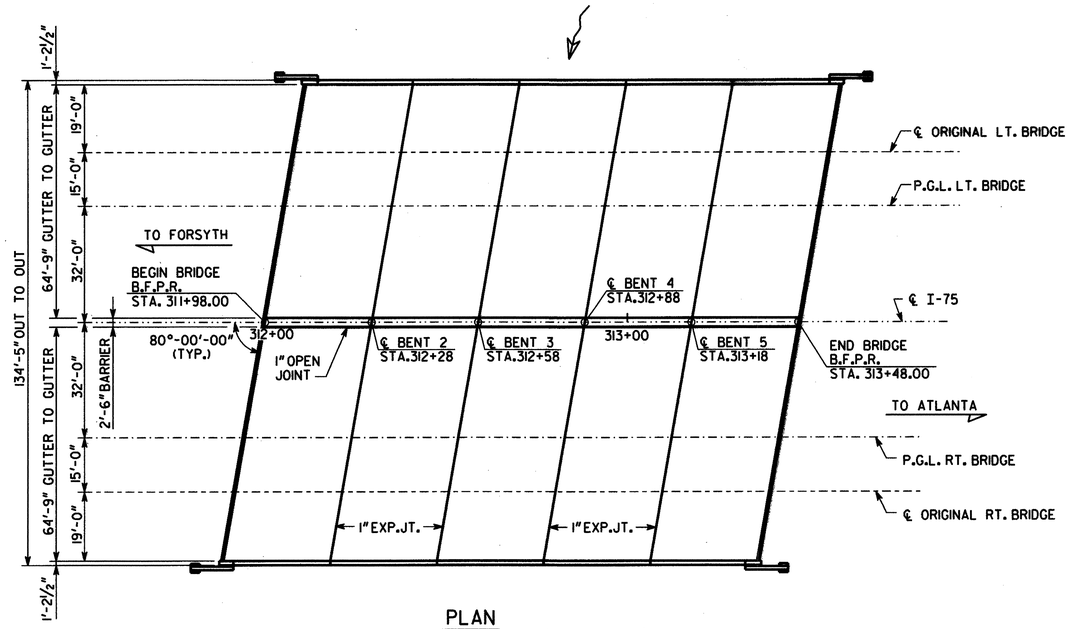

PLAN

SCALE : 1" = 20'

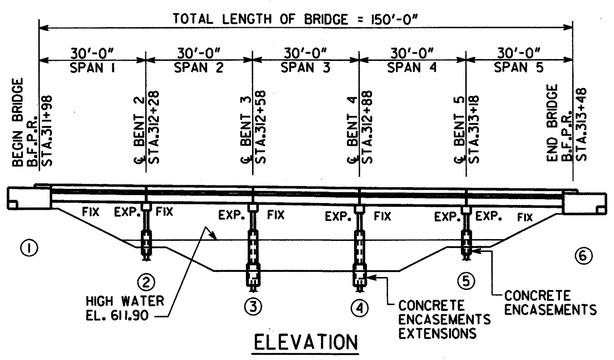

ELEVATION

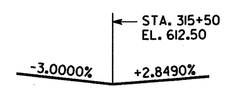

LVC = 1500'

GRADE DATA I-75

(TAKEN FROM EXISTING BRIDGE PLANS)

EXISTING BRIDGE SERIAL NO.	035-00401D-203.20N
EXISTING BRIDGE ID NO.	035-0015-0
PROJECT PI NO.	M002785

BRIDGE NO. 1 LT. & RT.

J.B. Trimble, Inc.
2550 Heritage CT, SE, Suite 250
Atlanta GA 30339-3062
(770) 952-1022

GEORGIA
DEPARTMENT OF TRANSPORTATION
OPERATIONS DIVISION-OFFICE OF MAINTENANCE

DISTRICT 3 BRIDGE REPAIR
I-75 OVER CABIN CREEK
PLAN AND ELEVATION

BUTTS COUNTY — CSNHS-M002-00(785)

SCALE: NO SCALE U.N.O. — MAY 2006

REVISIONS	BY	DATE

BRIDGE SHEET 1 OF 6

DESIGNED MDT	CHECKED GLE	REVIEWED BFR	
DRAWN ITD	DESIGN GROUP MAINTENANCE	APPROVED BFR	

7/11/2006

m:\TRA\31-4085 Bridge Maint, Deck Rehab\NHS-M002-00(785) Butts-Henry Co\Dgn\Bridge\Bridge 1\2785blpe.dgn