NOTES:

1. ALL TEMPORARY STRIPING AND ANY STRIPING ERADICATION TO BE PAID UNDER TRAFFIC CONTROL - CSSTP-M002-00 (788)
2. CONTRACTOR RESPONSIBLE FOR MAINTENANCE OF TRAFFIC SIGNALS
3. CONSTRUCTION SIGNS TO BE LOCATED ACCORDING TO ASSOCIATED STATION NUMBER UNDER EACH SIGN SYMBOL AND NOT BY THEIR PLACEMENT NEXT TO ROADWAY ALIGNMENT STATIONING.

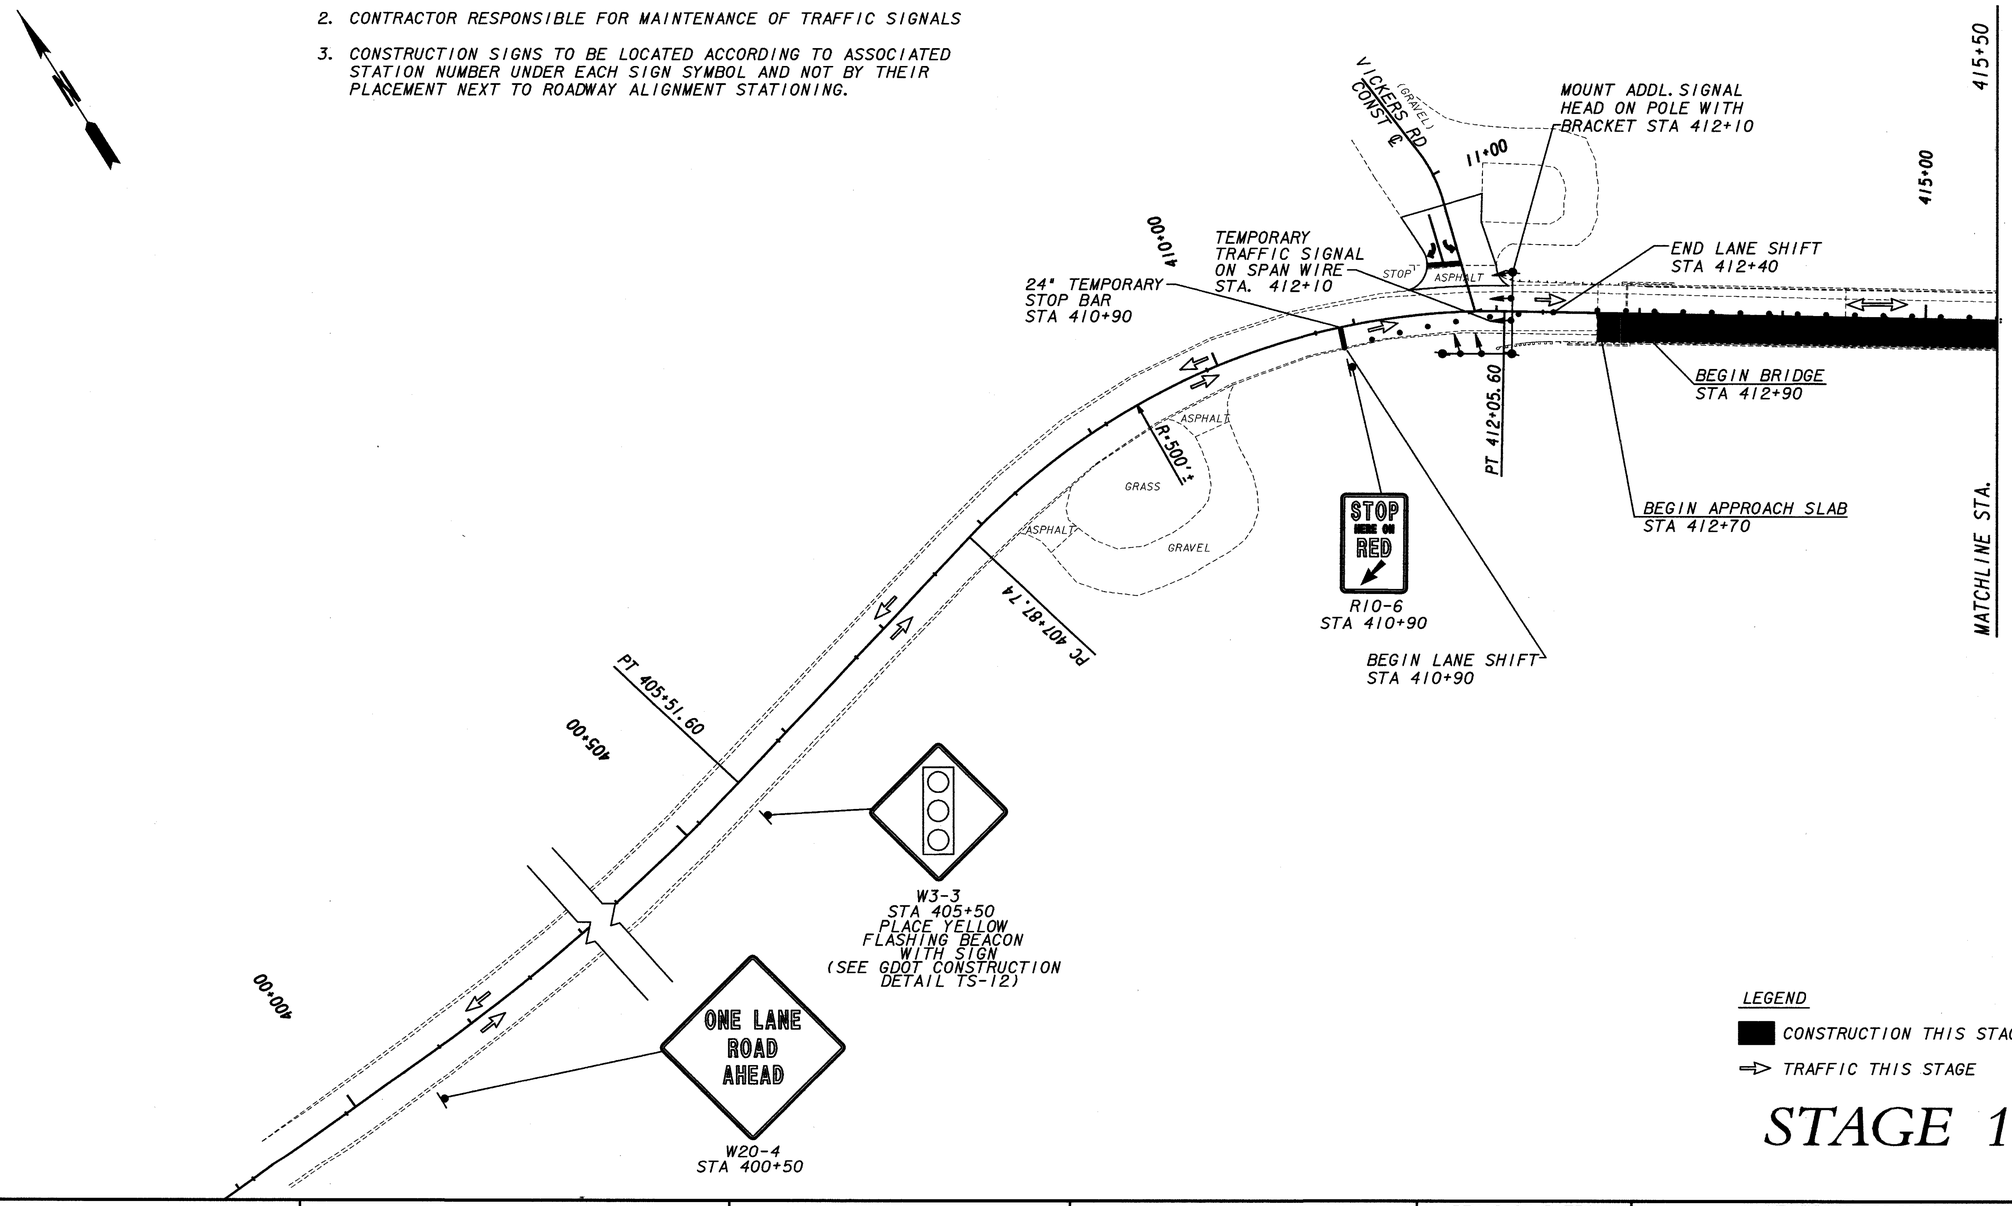

LEGEND

CONSTRUCTION THIS STAGE

TRAFFIC THIS STAGE

STAGE 1

PROPERTY AND EXISTING R/W LINE	BEGIN LIMIT OF ACCESS.....BLA
REQUIRED R/W LINE	END LIMIT OF ACCESS.....ELA
CONSTRUCTION LIMITS	LIMIT OF ACCESS
EASEMENT FOR CONSTR & MAINTENANCE OF SLOPES	R/W AND LIMIT OF ACCESS
EASEMENT FOR CONSTR OF SLOPES	
EASEMENT FOR CONSTR OF DRIVES	

LONG ENGINEERING, INC.
1780 Corporate Drive
Suite 410
Norcross, Georgia 30093
Tel 770.931.8005
Fax 770.931.8555
www.longeng.com

SCALE IN FEET
0 50 100 200

REVISION DATES		
10-18-05		

STATE OF GEORGIA
DEPARTMENT OF TRANSPORTATION
OFFICE: MAINTENANCE

CONSTRUCTION STAGING PLAN

PROJECT: CSSTP-M002-00 (788)
COUNTY: RABUN

DRAWING No. 19-01

GPLH

\dgn\roadway\0861mt1191.dgn 10/19/2005 12:23:21 PM