DATETIME$$$	TIME$$$	$$PENTABLE$$	DGN	COUNTY	PROJECT NUMBER	SHEET NO.	TOTAL SHEETS
USER				BARTOW/GORDON	NHS-M002-00(789)	4	116

DETAIL OF PROPOSED RESURFACING

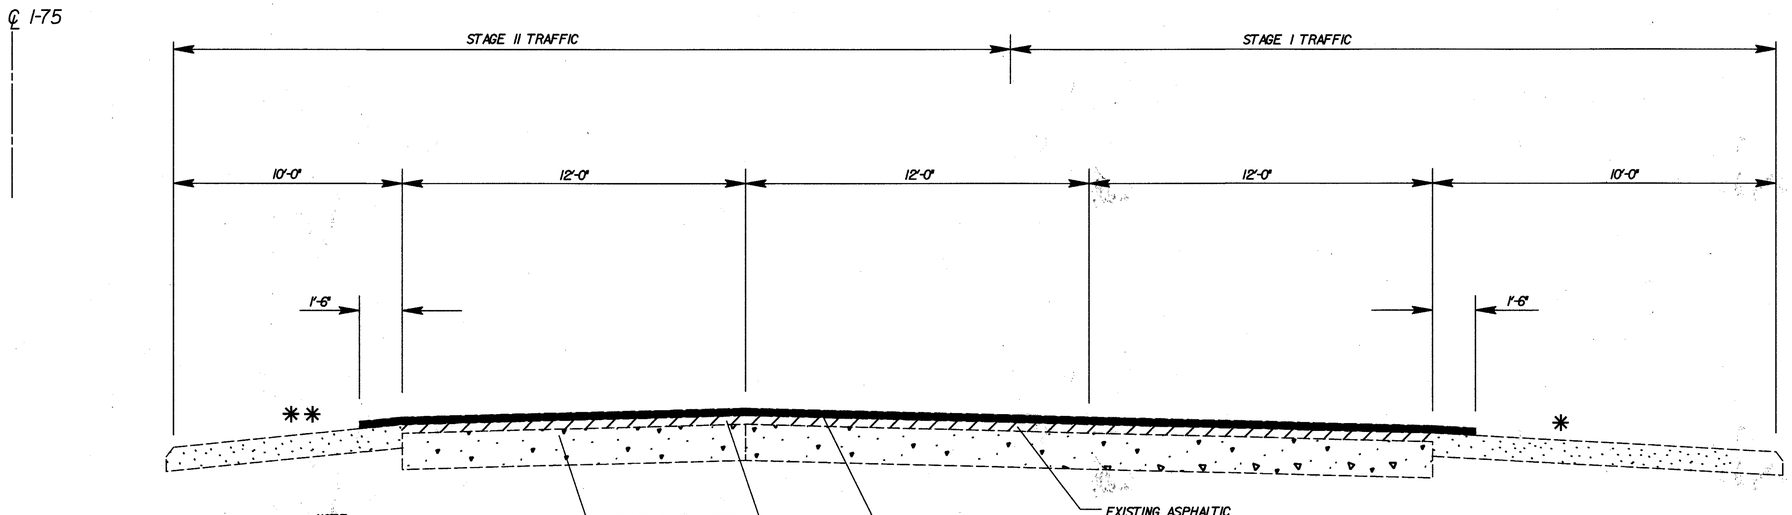

NOTE:
PAVING DETAIL APPLICABLE TO BOTH LEFT & RIGHT SIDES OF ROADWAY

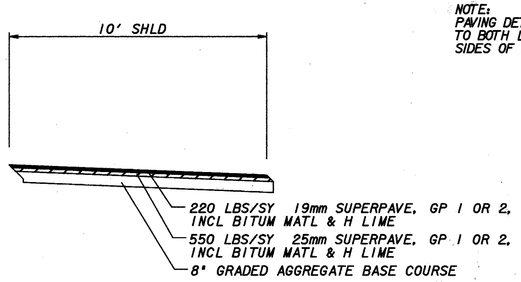

STAGE I

OVERLAY MAINLINE WITH 30 LBS/SY RECYCLED ASPH CONC LEVELING, INCL BITUM & H LIME

* LEVEL EXISTING OUTSIDE SHOULDER WITH RECYCLED ASPH CONC LEVELING, INCL BITUM & H LIME (MAX .04 FT/FT BREAKOVER)

STA 276+00 - STA 297+00 LT
STA 392+00 - STA 414+50 LT
STA 538+00 - STA 559+50 RT
STA 540+50 - STA 561+50 LT
STA 582+50 - STA 605+50 RT
STA 584+50 - STA 607+50 LT
STA 610+00 - STA 633+00 RT
STA 612+00 - STA 634+00 LT
***

***
FOR STATION RANGES INDICATED, A FULL DEPTH RECONSTRUCTION OF THE SHOULDERS IS REQUIRED.

ASPHALT: DESIGN LEVEL D

NOTE:
RESURFACE APPROACH SLABS WITH 135 LBS/SY 12.5 mm PEM GP 2 ONLY, INCL POLYMER - MODIFIED BITUM & H LIME TO MATCH BRIDGE CONSTRUCTION.

STAGE II

OVERLAY MAINLINE WITH 30 LBS/SY RECYCLED ASPH CONC LEVELING, INCL BITUM & H LIME

** LEVEL EXISTING INSIDE SHOULDER WITH RECYCLED ASPH CONC LEVELING, INCL BITUM & H LIME (MAX .04 FT/FT BREAKOVER)

STA 276+00 - STA 297+00 LT
STA 392+00 - STA 414+50 LT
STA 538+00 - STA 559+50 RT
STA 540+50 - STA 561+50 LT
STA 582+50 - STA 605+50 RT
STA 584+50 - STA 607+50 LT
STA 610+00 - STA 633+00 RT
STA 612+00 - STA 634+00 LT
***

FINISHING STAGE

MILL TOP LIFT OF EXISTING PEM, SMA AND LEVELING PLACED FOR STAGING ALONG MAINLINE, AVG DEPTH APPROX 2½ INCHES

MILL INSIDE SHOULDERS (AVG DEPTH APPROX 2½ INCHES)

MILL OUTSIDE SHOULDERS (AVG DEPTH APPROX 2 INCHES)

INLAY MAINLINE WITH 165 LBS/SY 12.5 mm SMA

OVERLAY SHOULDRS WITH 165 LBS/SY 12.5 mm SUPERPAVE (DESIGN LEVEL A)

OVERLAY MAINLINE PAVEMENT, LAPPING ONTO SHOULDER, WITH 135 LBS/SY 12.5 mm PEM PAVEMENT.

CONSTRUCT INDENTATION RUMBLE STRIPS - GROUND IN PLACE (CONTINOUS)

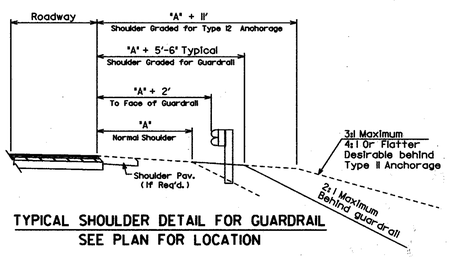

TYPICAL SHOULDER DETAIL FOR GUARDRAIL
SEE PLAN FOR LOCATION

J.B. TRIMBLE, INC.
6445 Powers Ferry Road,
Suite 100
Atlanta, GA 30339

REVISION DATES

STATE OF GEORGIA
DEPARTMENT OF TRANSPORTATION
OFFICE: MAINTENANCE
TYPICAL SECTIONS

DRAWING No.
5-01

GPLN