| DATETIME$$$ TIME$$$ _USER_ | $$PENTABLE$$ | $DGN$ | COUNTY | PROJECT NUMBER | SHEET NO. | TOTAL SHEETS |
|---|---|---|---|---|---|---|
| | | | BARTOW/GORDON | NHS-M002-00(789) | 21 | 111 |

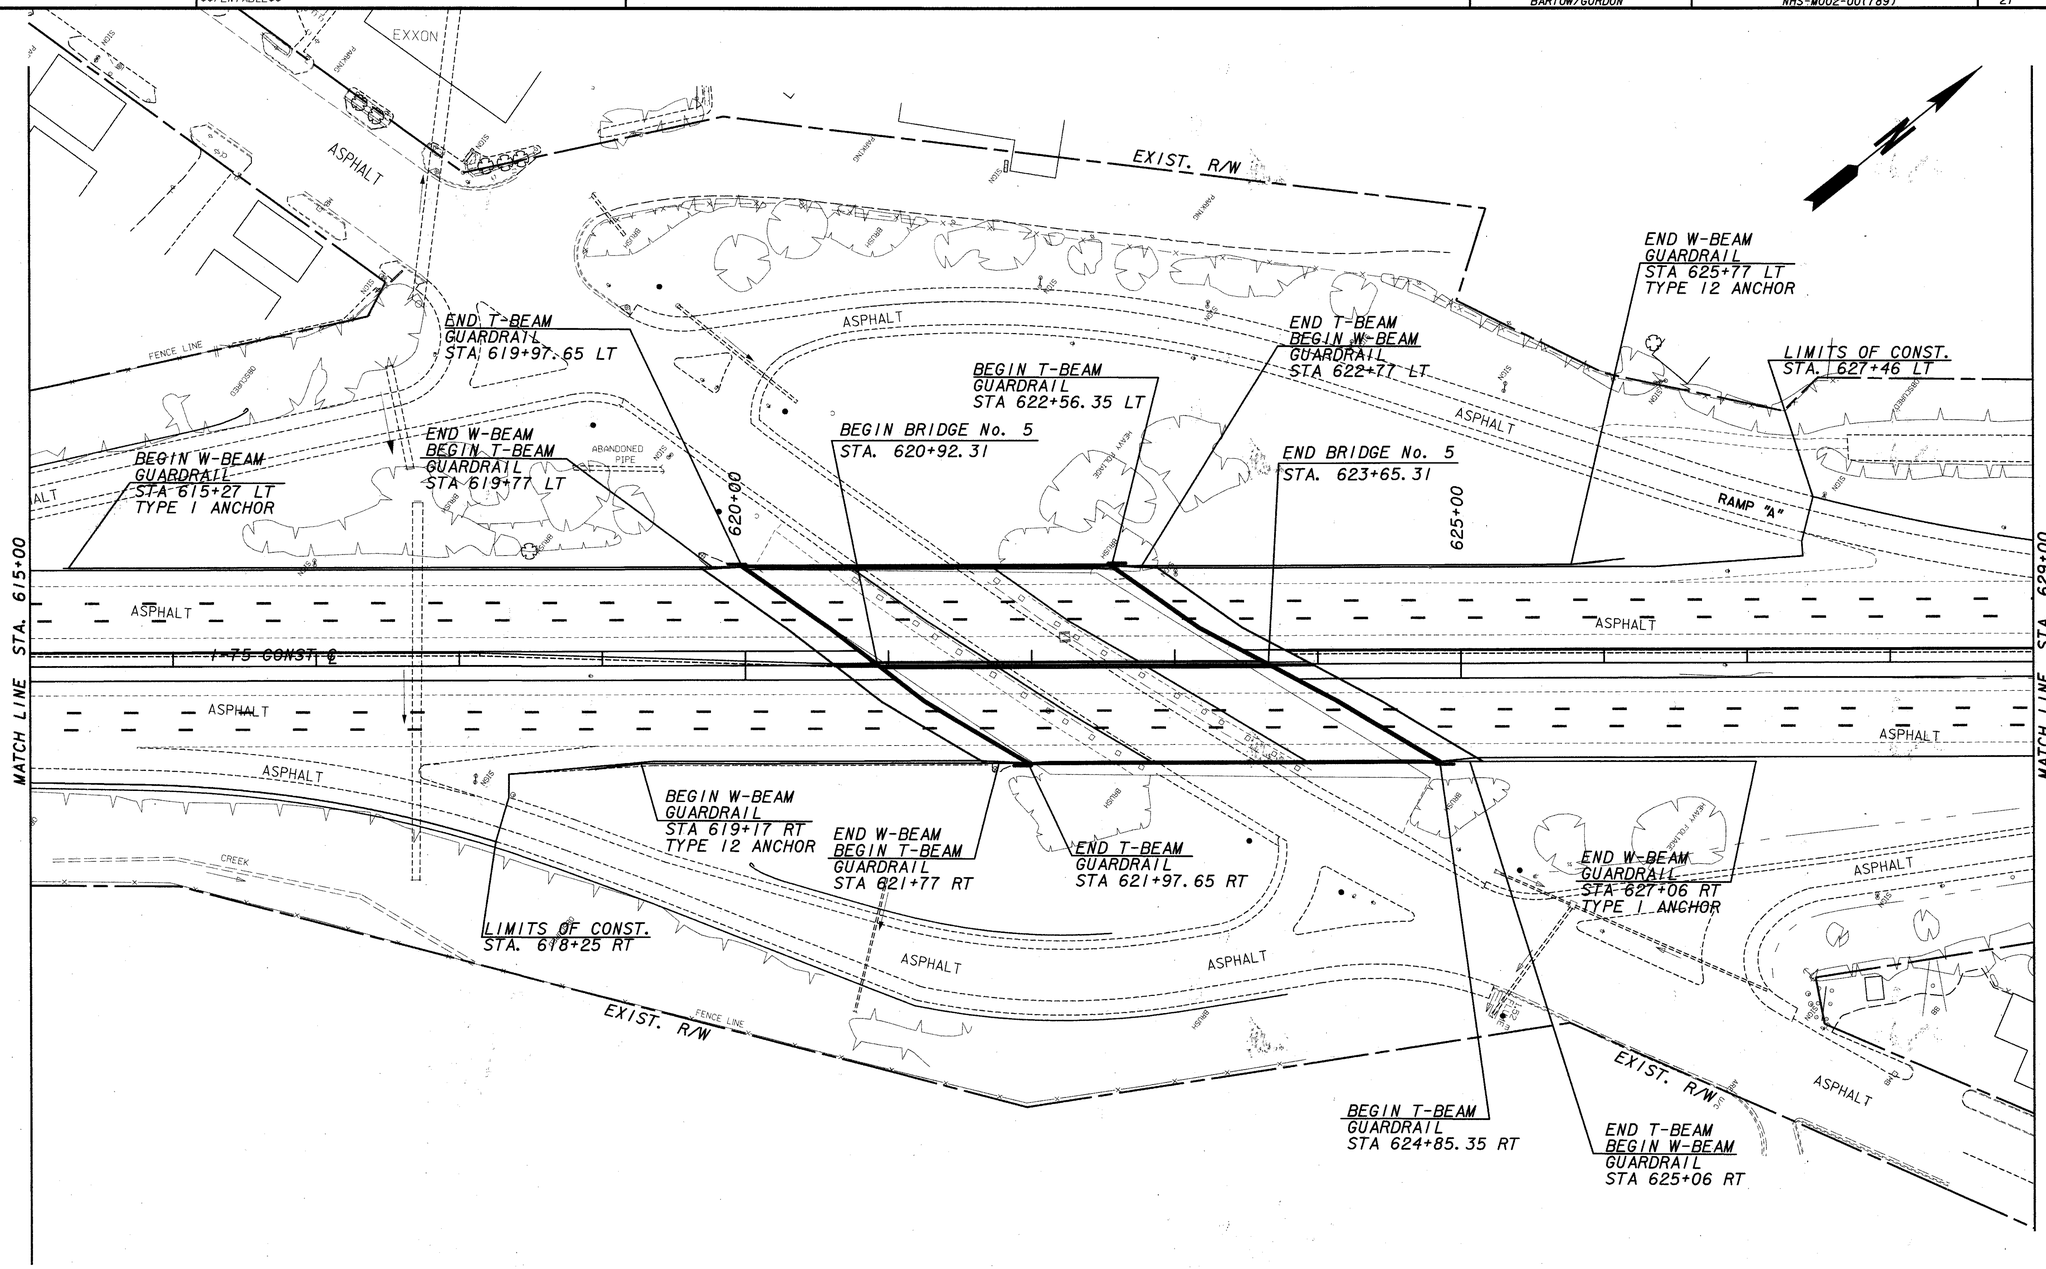


| | | |
|---|---|---|
| PROPERTY AND EXISTING R/W LINE | BEGIN LIMIT OF ACCESS.....BLA | |
| REQUIRED R/W LINE | END LIMIT OF ACCESS.....ELA | |
| CONSTRUCTION LIMITS | LIMIT OF ACCESS | |
| EASEMENT FOR CONSTR & MAINTENANCE OF SLOPES | R/W AND LIMIT OF ACCESS | |
| EASEMENT FOR CONSTR OF SLOPES | | |
| EASEMENT FOR CONSTR OF DRIVES | | |

**J.B. TRIMBLE, INC.**
6445 Powers Ferry Road,
Suite 100
Atlanta, GA 30339

SCALE IN FEET
0 50 100 200

REVISION DATES

STATE OF GEORGIA
DEPARTMENT OF TRANSPORTATION
OFFICE: MAINTENANCE

# CONSTRUCTION PLAN

DECK REHABILITATION
BRIDGE No. 5
I-75 OVER SR. 3

DRAWING No. 13-14

GPLN

\Usgn\Roadway\GBF-STR86-PS92.dgn 06/16/2005 02:04:07 PM