DATETIME$$$ TIME$$$ _USER_	$$PENTABLE$$	DGN	COUNTY	PROJECT NUMBER	SHEET NO.	TOTAL SHEETS
			BARTOW/GORDON	NHS-M002-00(789)	41	116

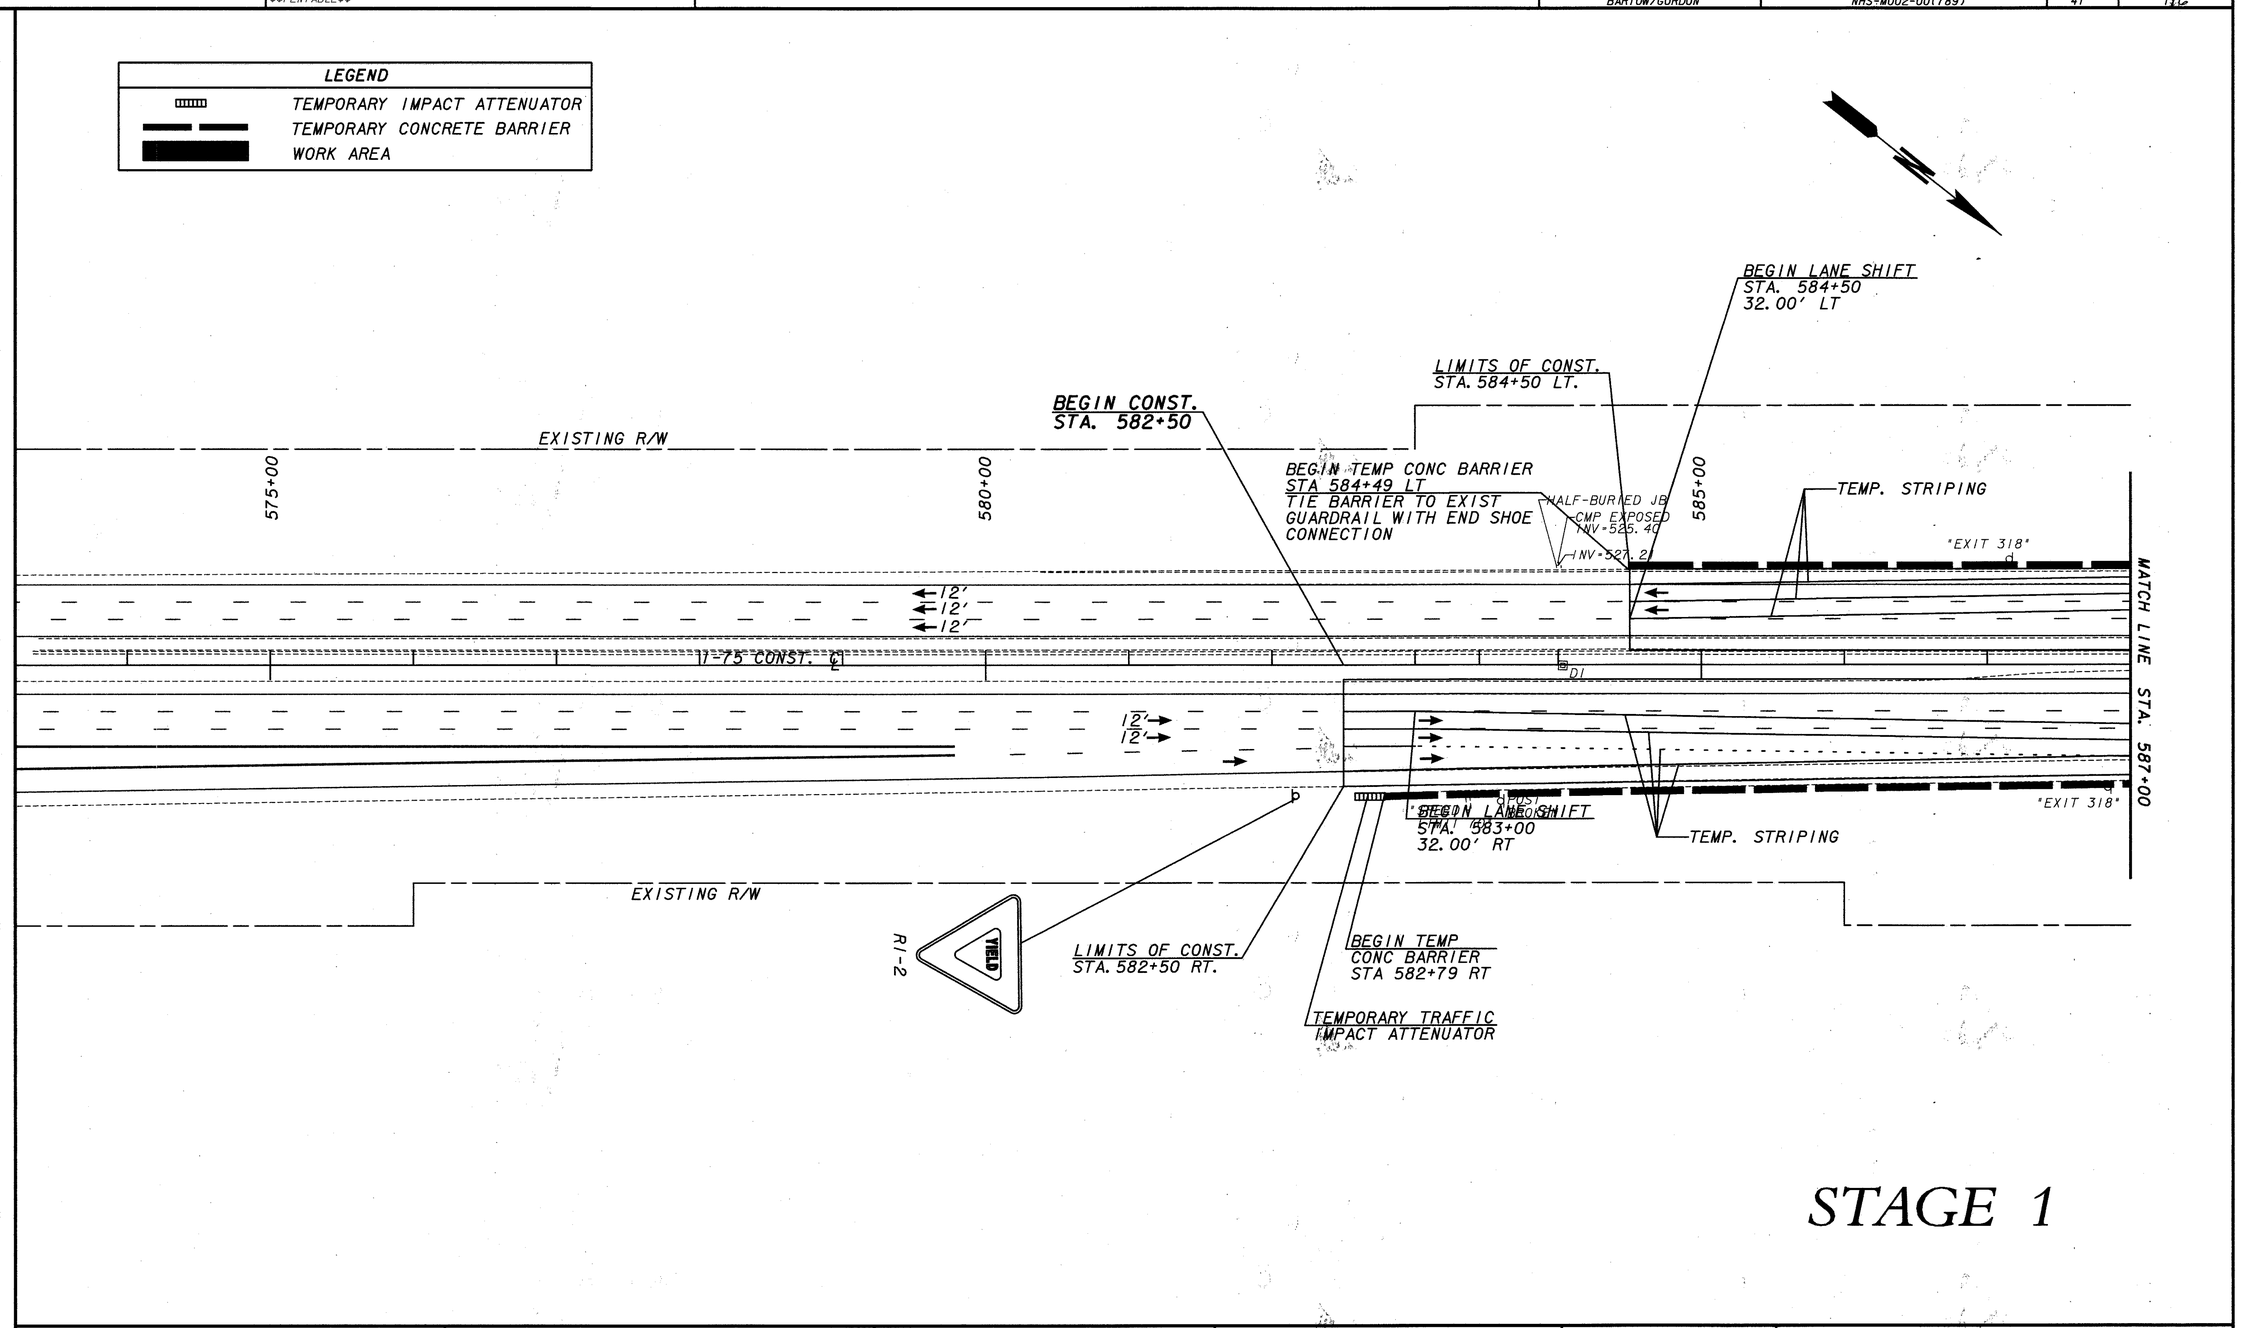

STAGE 1

PROPERTY AND EXISTING R/W LINE	BEGIN LIMIT OF ACCESS.....BLA	J.B. TRIMBLE, INC. 6445 Powers Ferry Road, Suite 100 Atlanta, GA 30339	SCALE IN FEET 0 50 100 200	REVISION DATES
REQUIRED R/W LINE	END LIMIT OF ACCESS.....ELA			
CONSTRUCTION LIMITS	LIMIT OF ACCESS			
EASEMENT FOR CONSTR & MAINTENANCE OF SLOPES	R/W AND LIMIT OF ACCESS			
EASEMENT FOR CONSTR OF SLOPES				
EASEMENT FOR CONSTR OF DRIVES				

STATE OF GEORGIA
DEPARTMENT OF TRANSPORTATION
OFFICE: MAINTENANCE

CONSTRUCTION STAGING PLAN

BRIDGE No. 4
I-75 OVER C.R. 5621
AND CSXT RAILROAD

DRAWING No. 19-19

GPLH

\\sydney\Gr-Sky\96pr4ds1p1.dgn 06/18/2005 08:55:53 AM